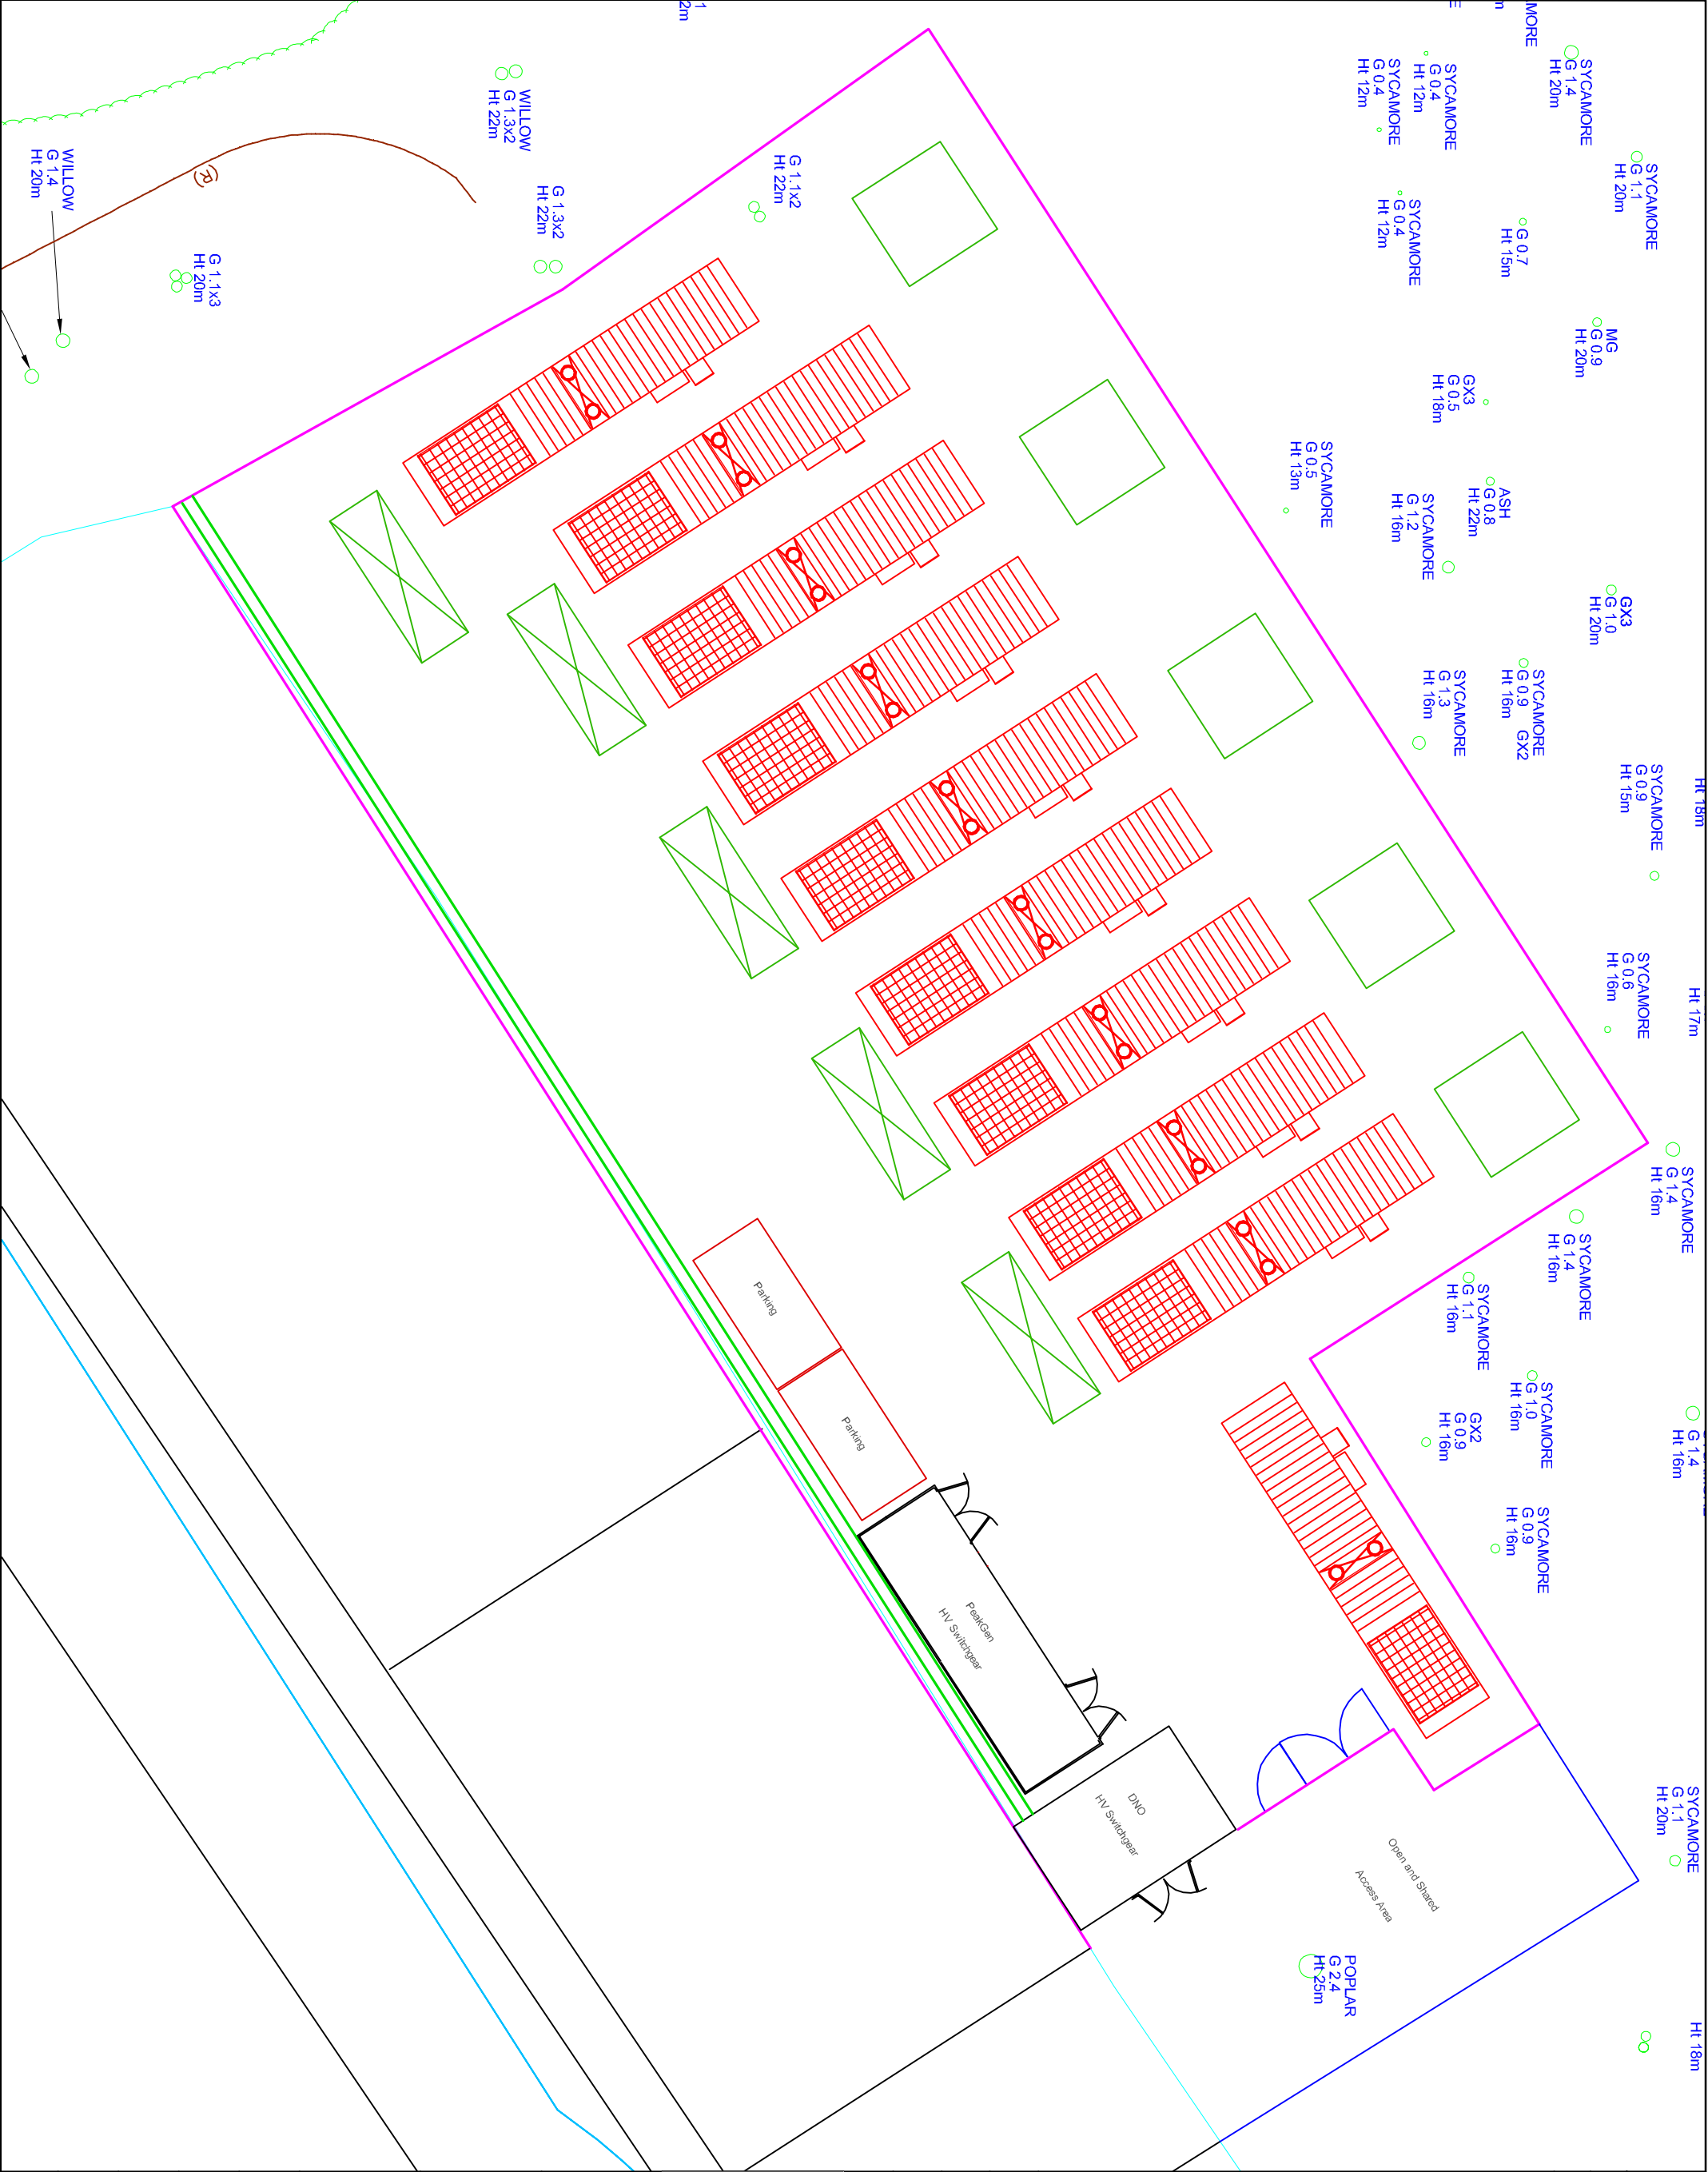


General Arrangement

Specification

Notes :-

- Generator
- Fuel Tank
- Transformer
- Acoustic Fencing
- New Planting Area

| Rev | Date | Description |
|-----|------|-------------|
|     |      |             |
|     |      |             |
|     |      |             |



Peak Gen Power Ltd  
Gables Lodge, 62 Kenilworth Road  
Leamington Spa  
CV32 6JX

Project  
PeakGen Havant

Drawing Title

Compound Layout A3

Client

|                |          |       |
|----------------|----------|-------|
| Drawn By       | Date     | Scale |
| AIH            | 23/07/14 | 1:200 |
| Checked By     | Date     | Ref   |
| MRD            | 23/07/14 |       |
| Drawing Number | Rev      |       |
| HV-SP-01       | E        |       |