


- Existing garage (corner of the site)



The photo is showing the damages caused by vehicle bashing to the corner of the existing garage from vehicle turning.

- Proposed Plan (Filletted building corner)

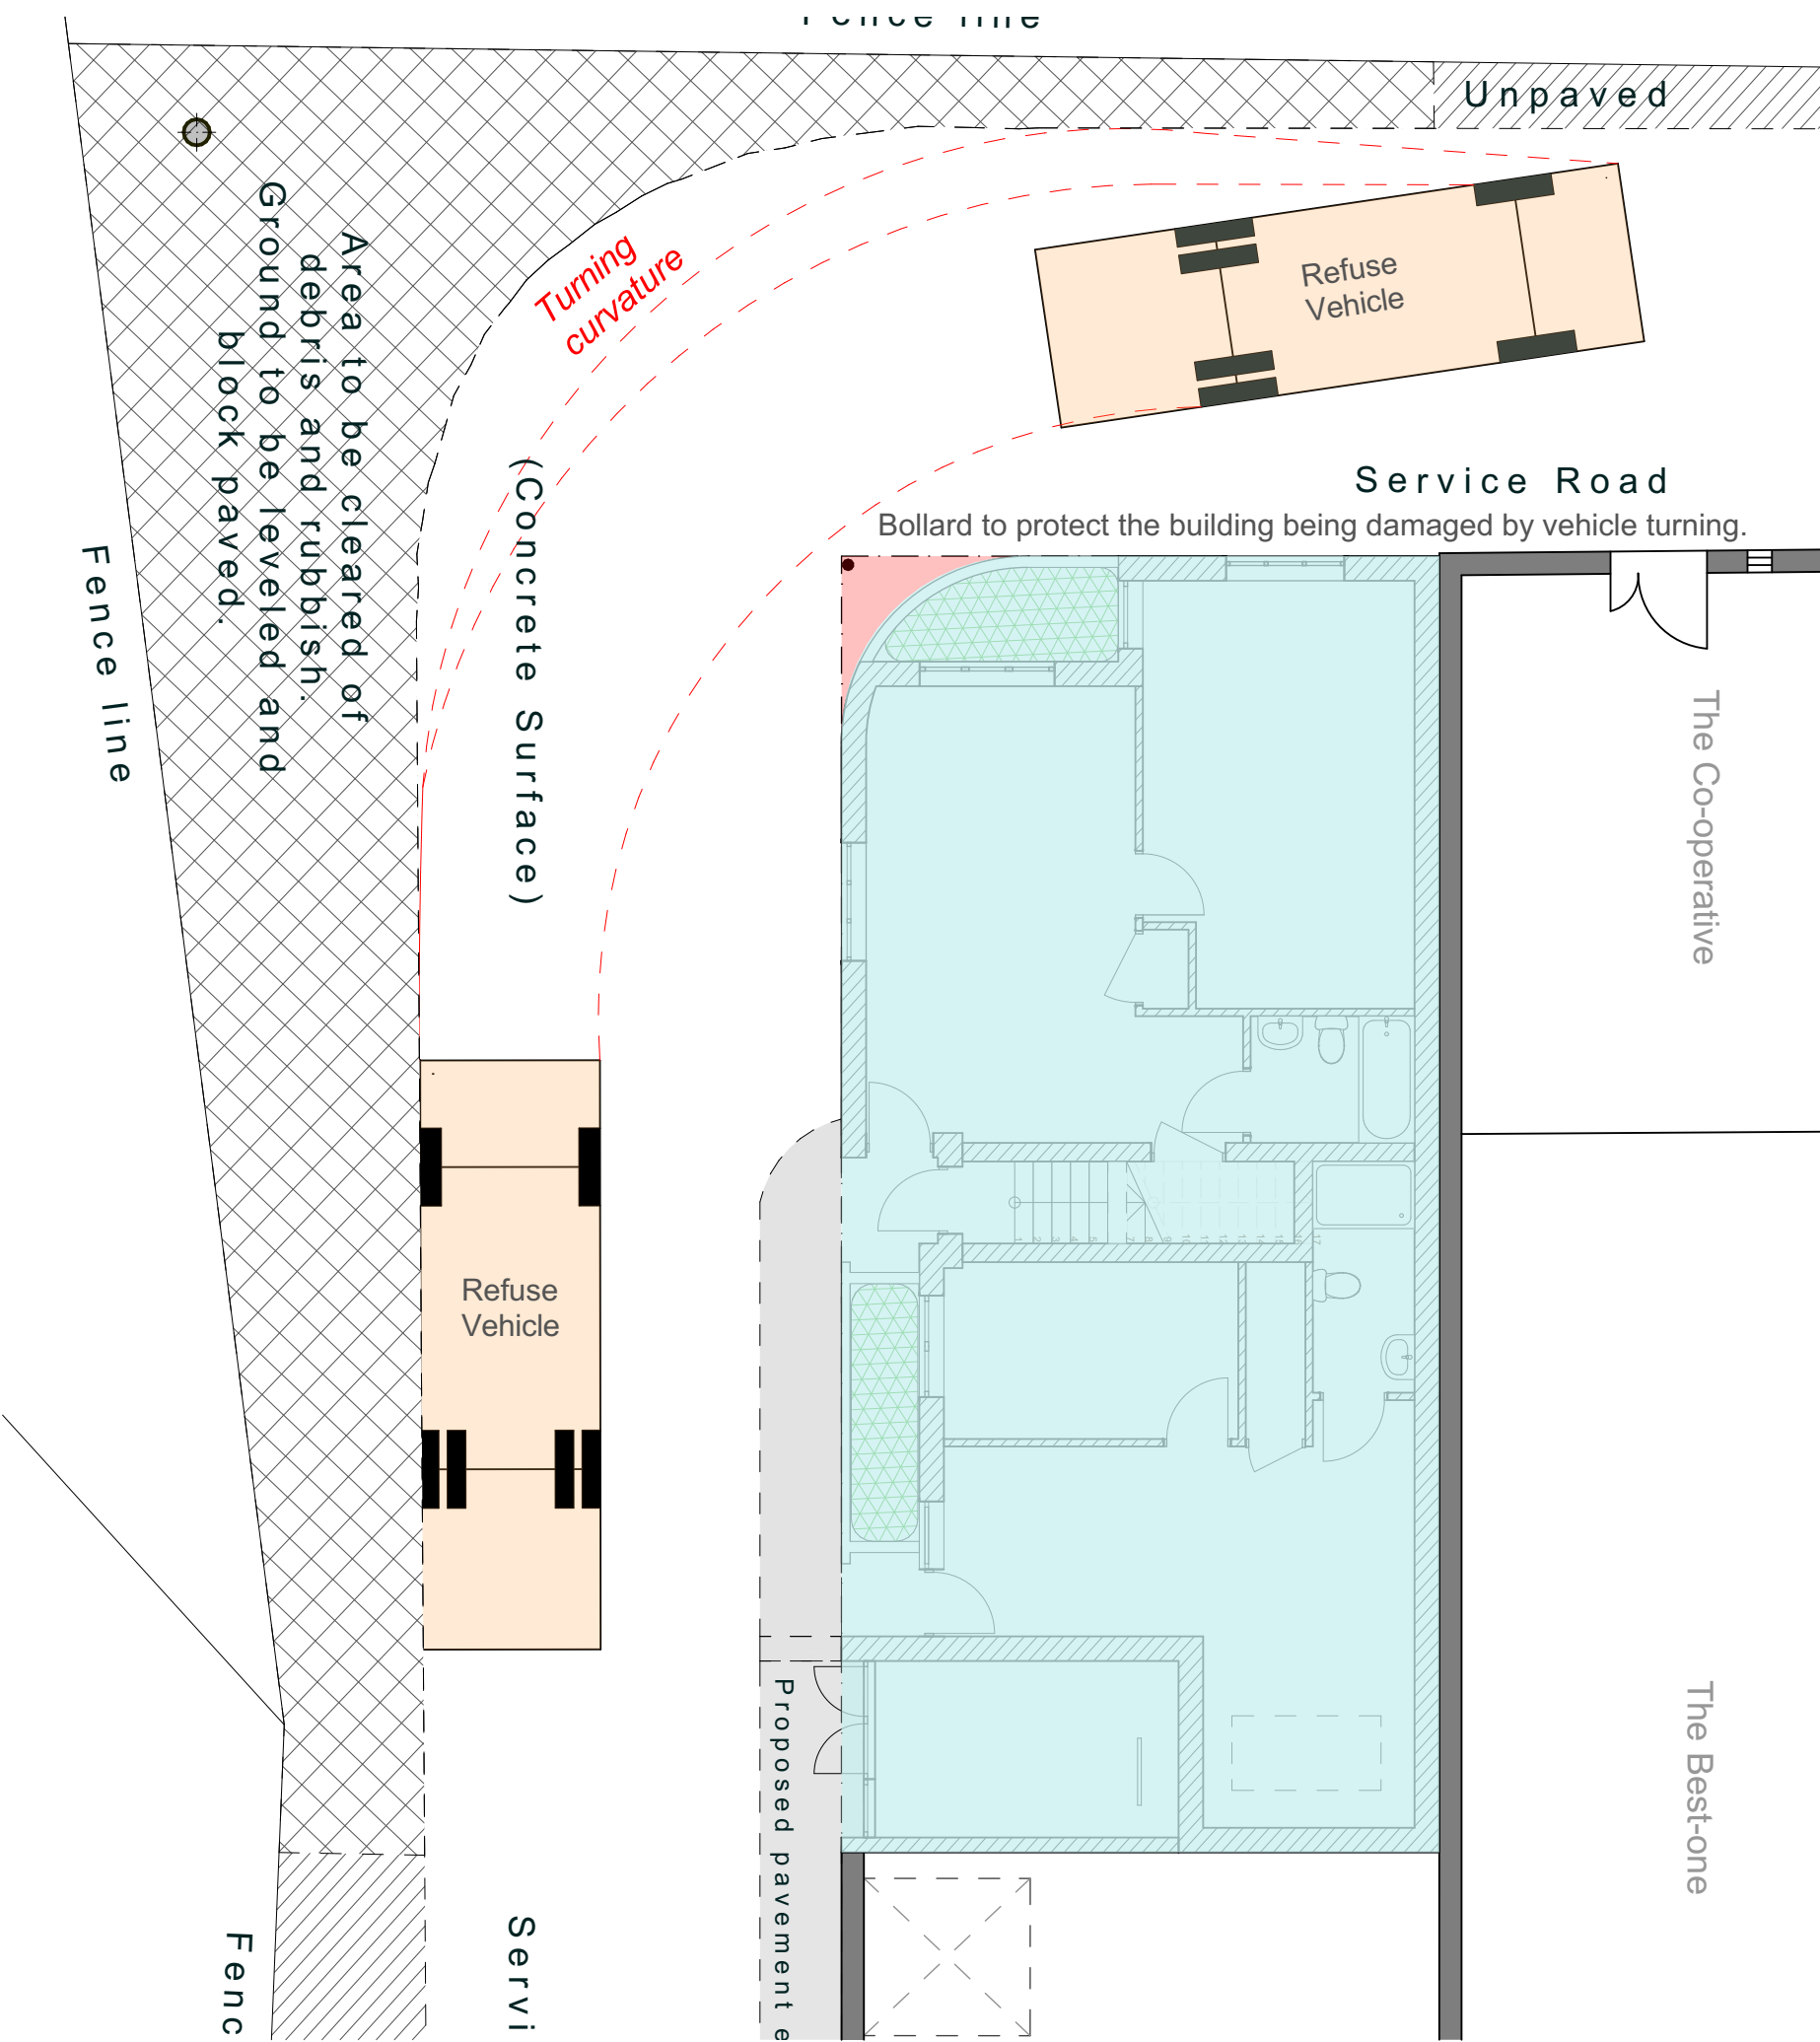

KEY :



Building corner filleted to create buffer zone to prevent hazard from large vehicle turning.



Footprint of the proposed building.

