


Notes.

- 1) All external materials and detailing to match the existing house.
- 2) All dimensions to be checked on site before manufacture of any components.
- 3) Extent of existing house shown in grey hatching on floor plans. New walls shown coloured red & blue hatching.
- 4) These drawings have been prepared for a planning application only. Further details will be required for a Building Regulation Approval.

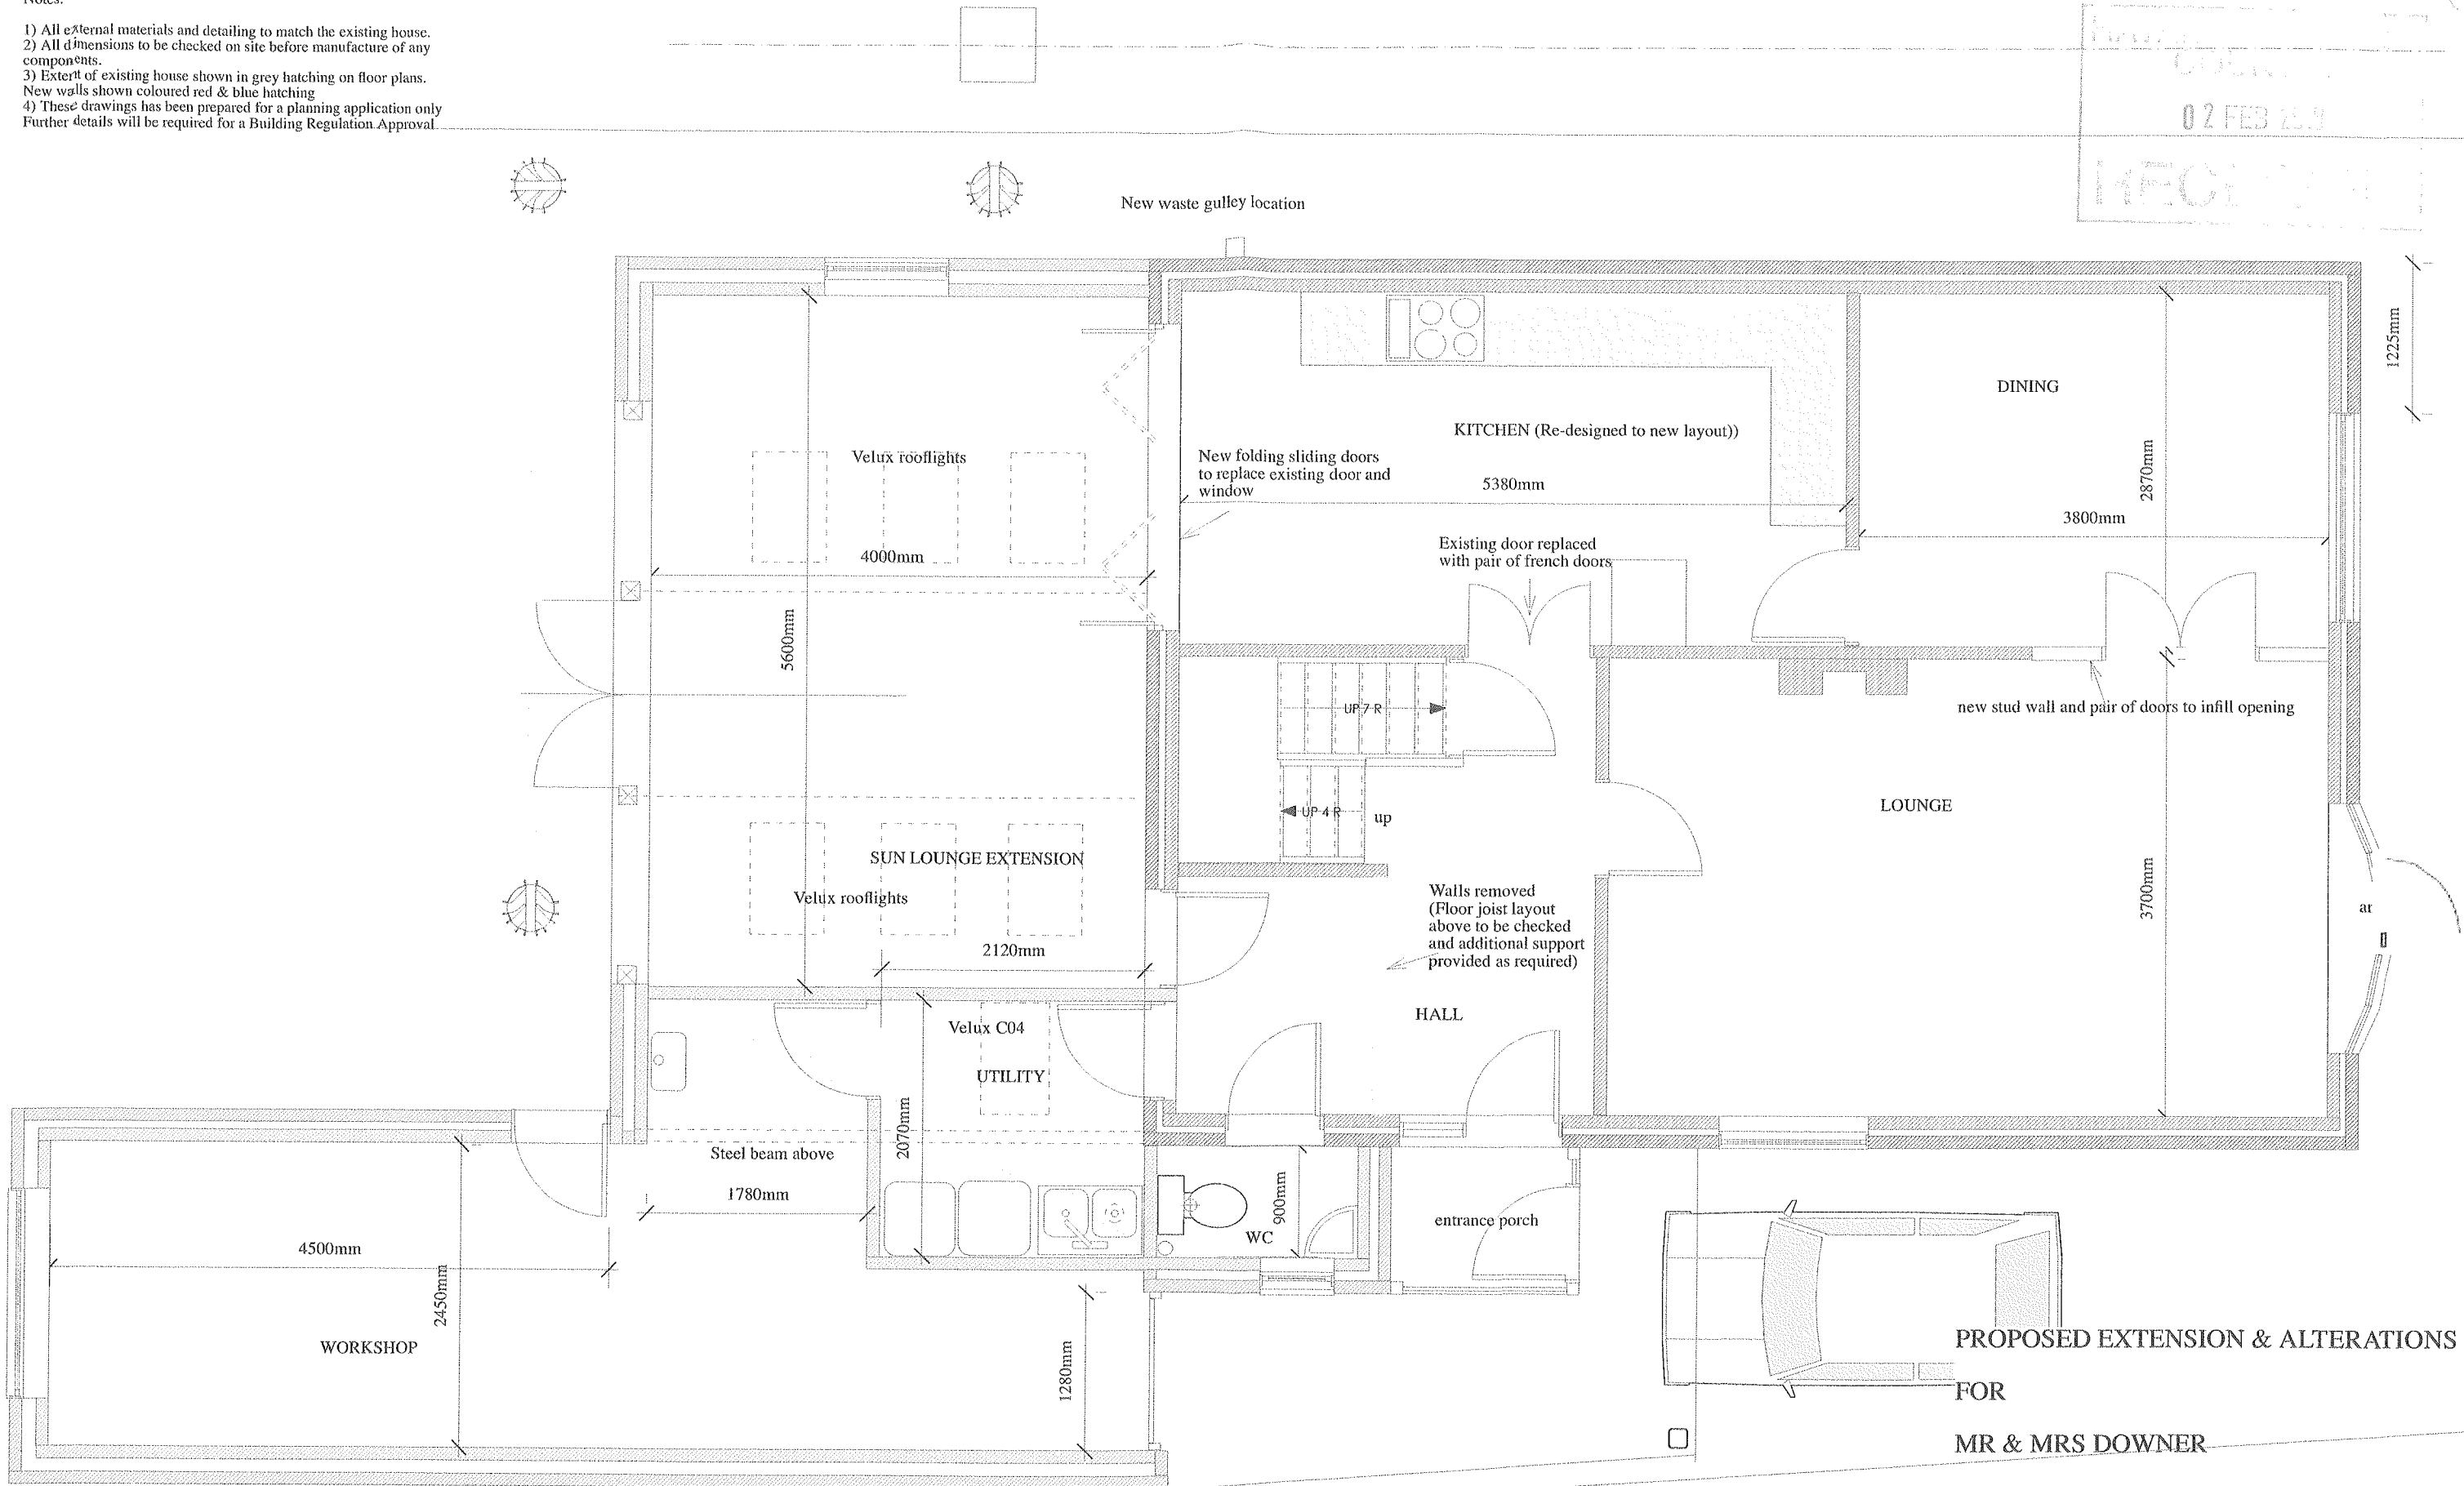

PROPOSED GROUND FLOOR PLAN

DRG REF AD/2018/01/04
Mod..

51 FOURTH AVENUE
DENVILLES
HAVANT
PO9 2QU