





FRONT ELEVATION

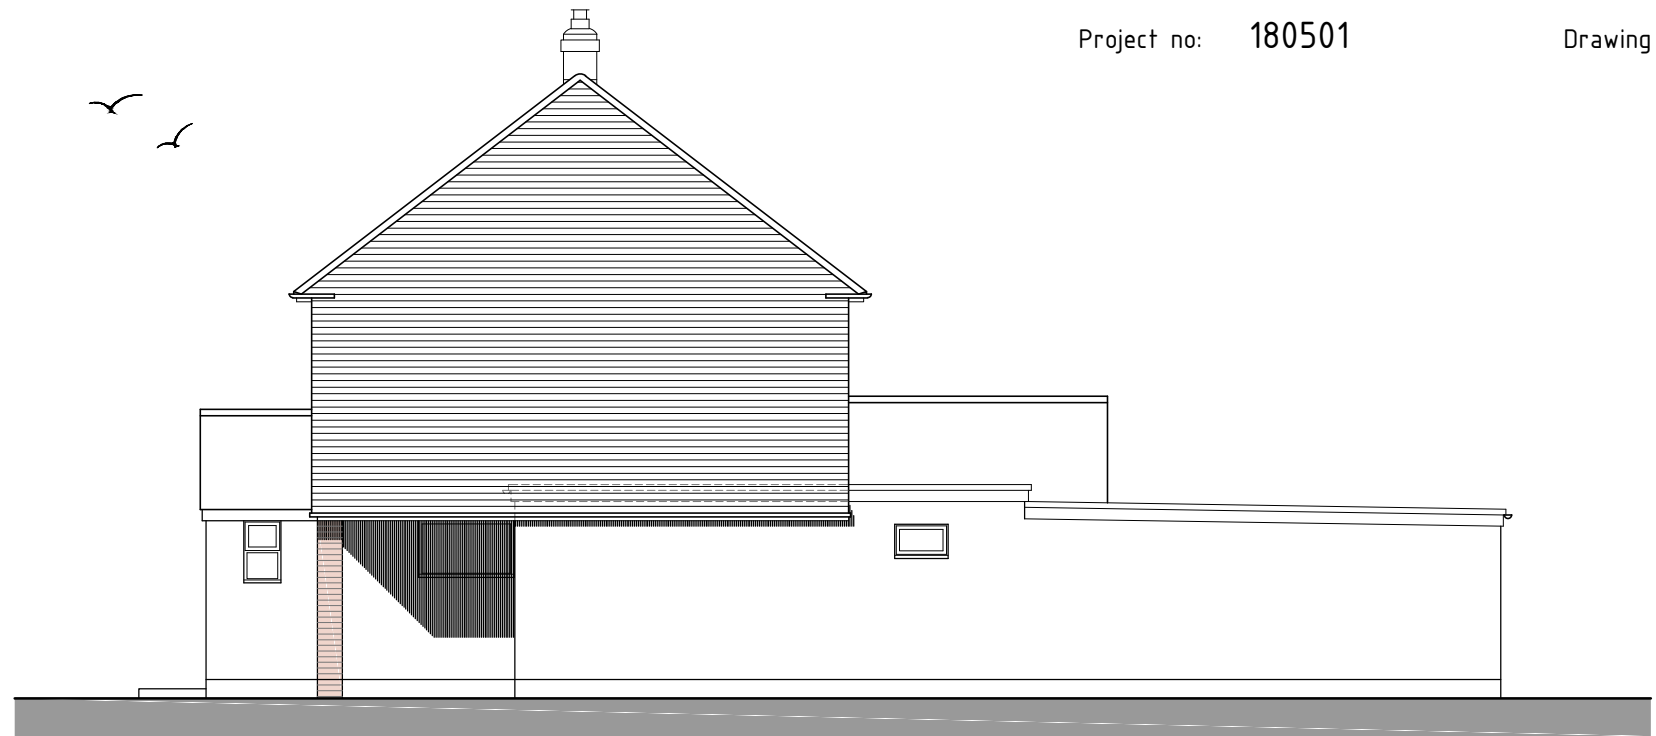

SIDE / BOUNDARY ELEVATION

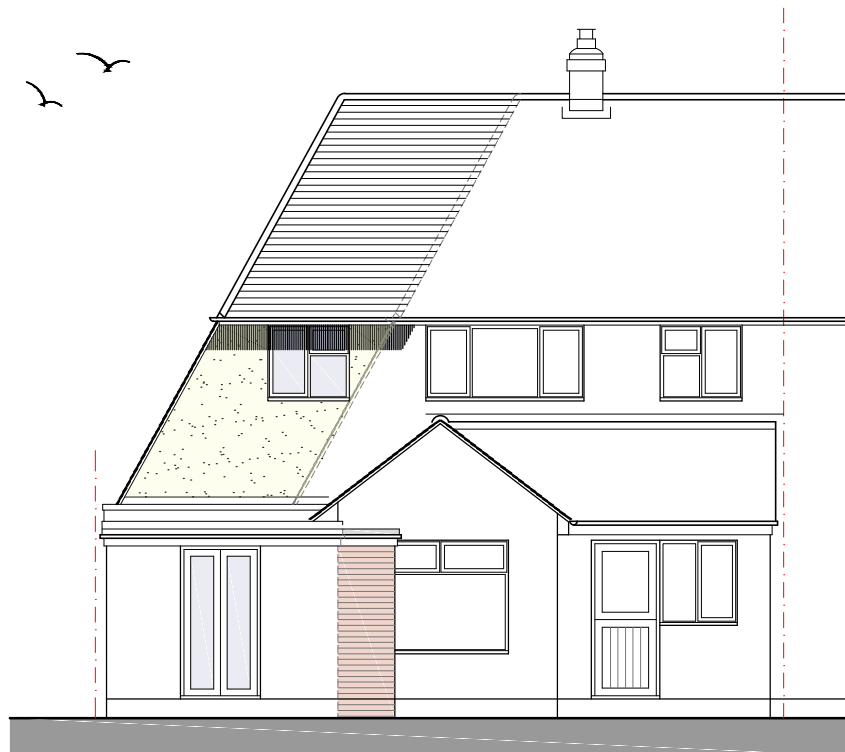


REAR ELEVATION

Render to rear to match existing

Roof tiling to match existing
Reuse existing where possible to front

Facing brick to match existing

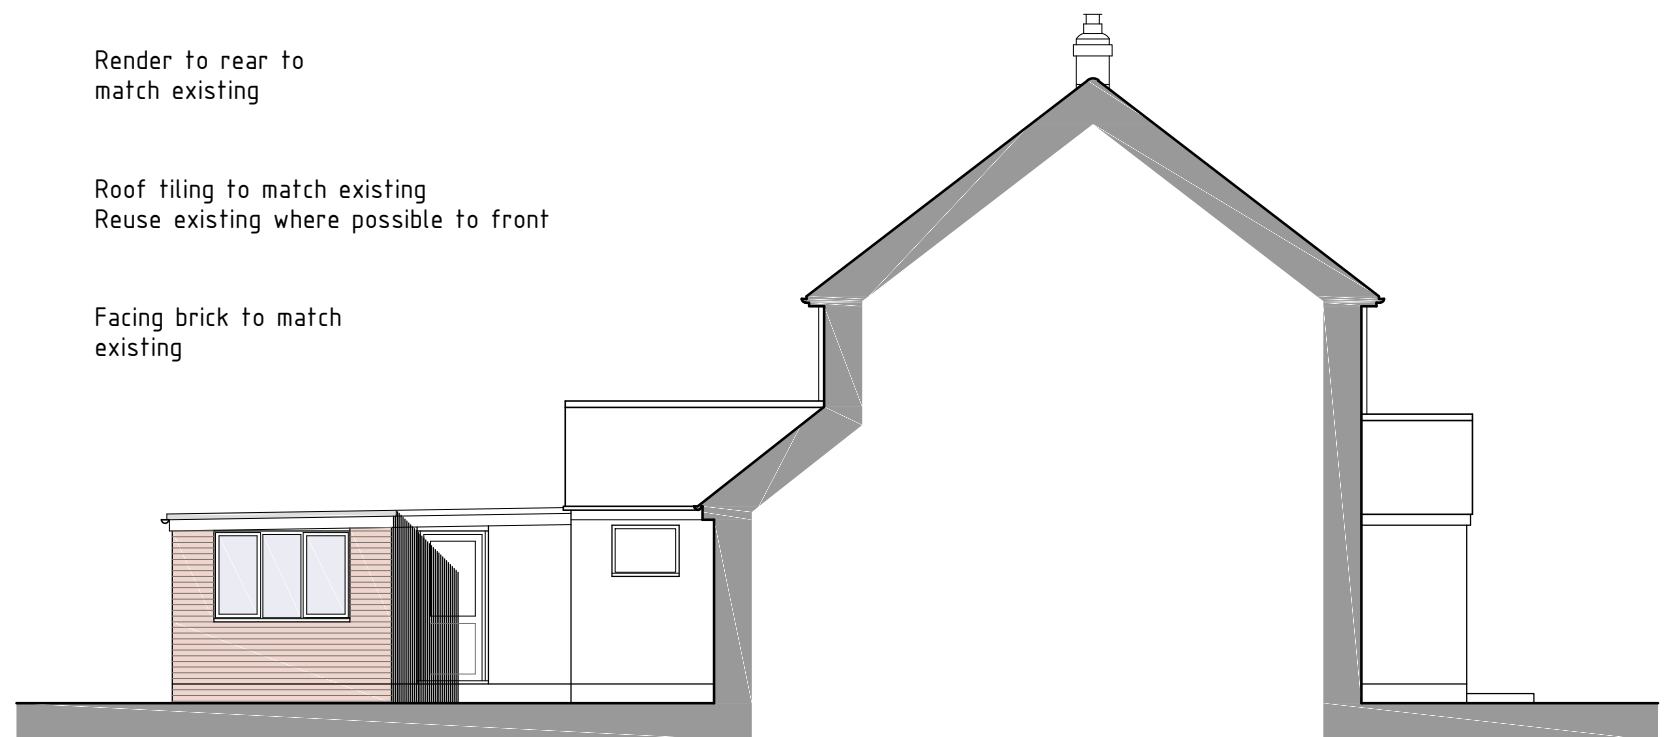

SECTION / GARDEN ELEVATION

PROPOSALS



PROPOSED GROUND & FIRST FLOOR EXTENSIONS WITH ALTERATIONS TO:
42 PARK LANE, COWPLAIN, WATERLOOVILLE P08 8AG