


HAYLING COUNCIL
13 12 2018
RECEIVED

Roundhouse Court, 2A St Andrews Road, Hayling Island, Hampshire

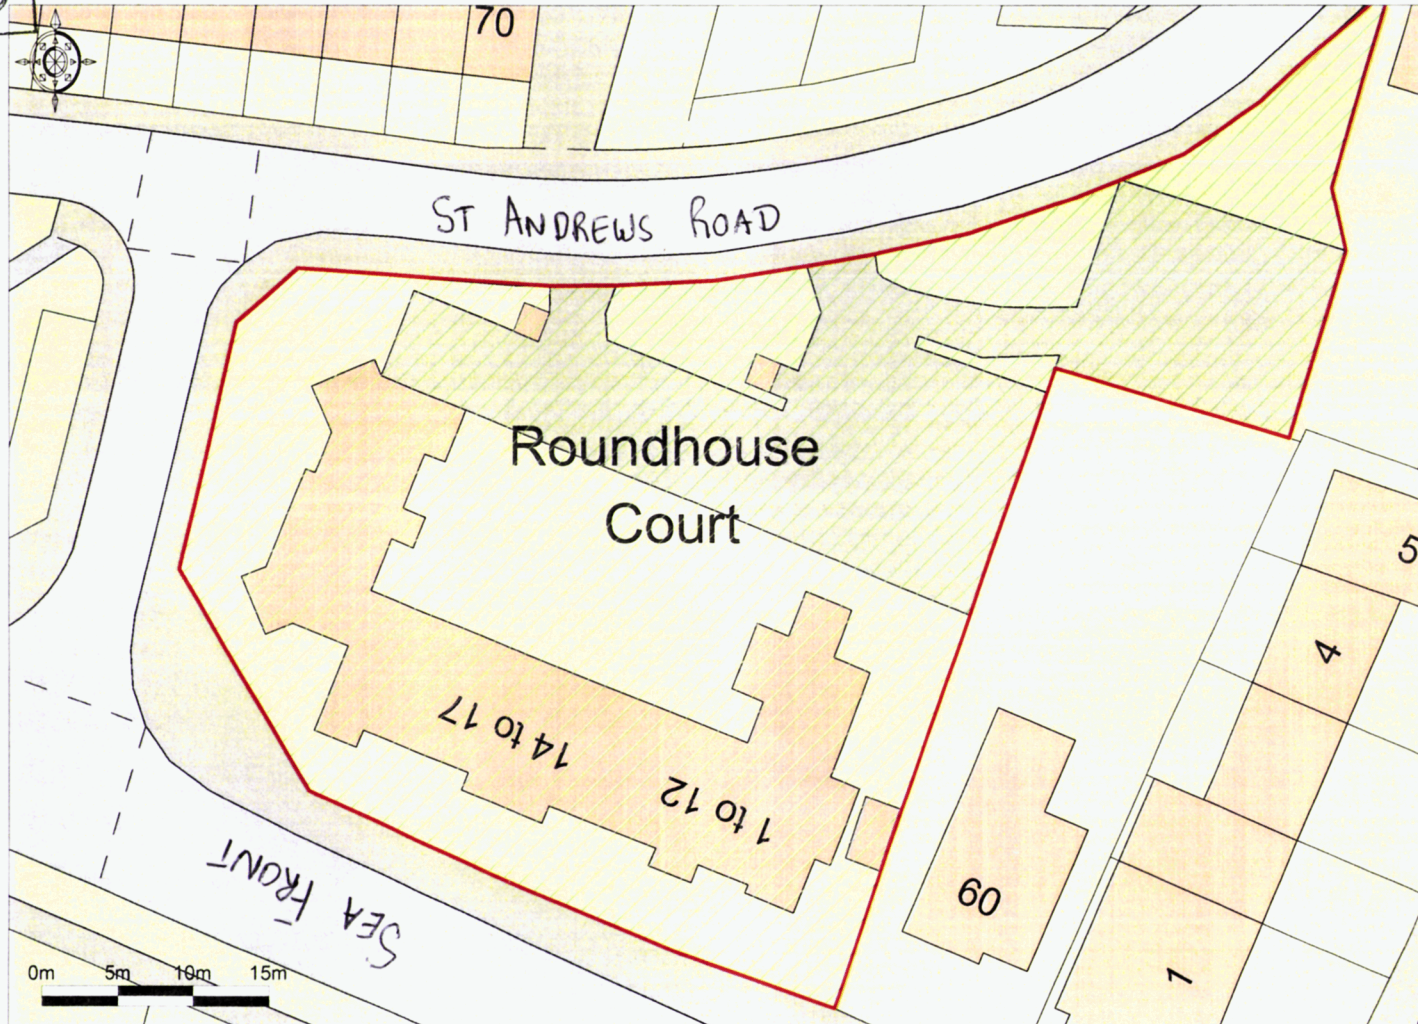

Ordnance Survey © Crown Copyright 2018 All rights reserved. Licence number 100022432 Plotted Scale - 1:500