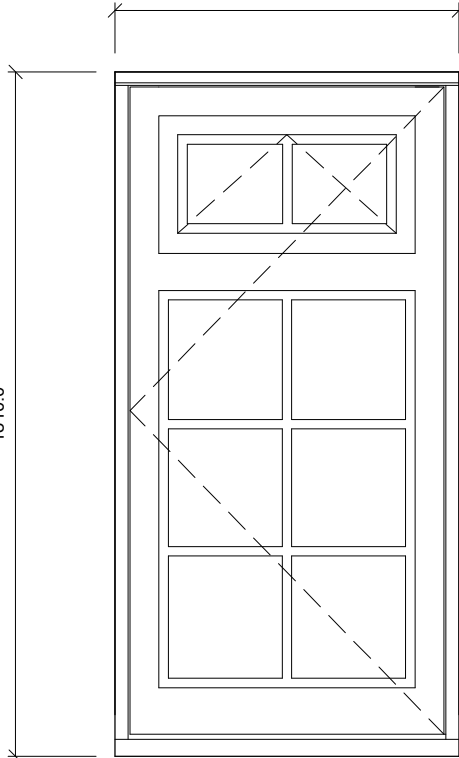
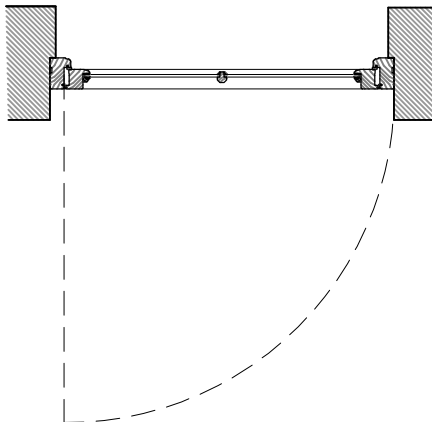
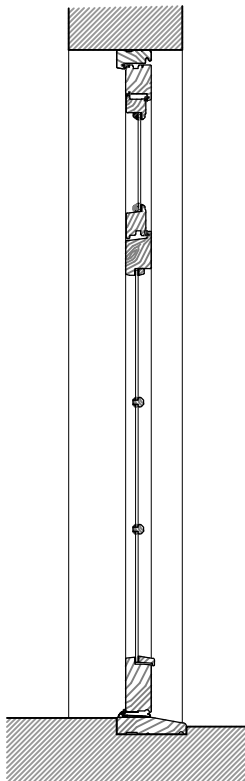
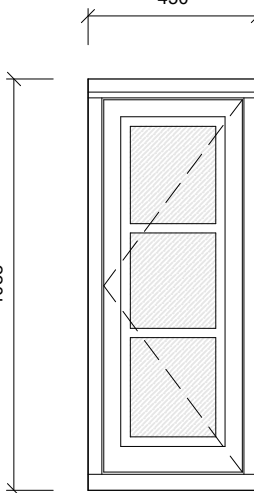
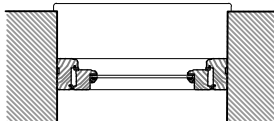
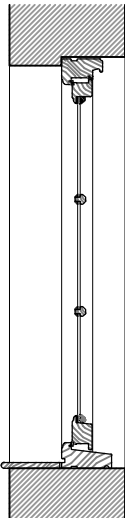
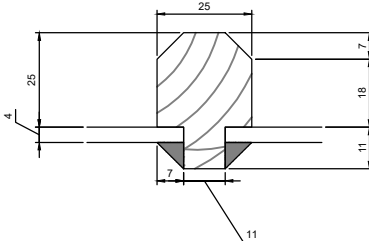


TYPE DA		TYPE WA	
STRUCTURAL OPENING 910.0 STRUCTURAL OPENING 1810.0  ELEVATION SCALE 1:20  PLAN SCALE 1:20  SECTION SCALE 1:20 - WHITE PAINTED SINGLE GLAZED DOOR WITH INWARD OPENING HOPPER VENT - CLOCKWISE OPENING - CLEAR GLAZING	STRUCTURAL OPENING 450 STRUCTURAL OPENING 1088  ELEVATION SCALE 1:20  PLAN SCALE 1:20  SECTION SCALE 1:20  GLAZING BAR DETAIL SCALE 1:2 - WHITE PAINTED SINGLE GLAZED CASEMENT WINDOW - SIDE HUNG OPENING LIGHT - RESTRICTOR STAYS ON OPENING LIGHT - TRANSLUCENT GLAZING		

notes:

revisions:

revisions:

The Manor Trust
Additions and Alterations
The Elms, Lower Road, Bedhampton



PWP Architects Ltd 61 South Street, Havant, Hampshire PO9 1BZ
t: 02392 462494 f: 02392 481152

e: design@pwp-architects.com
w: www.pwp-architects.com

title : Door & Window
Schedule & Details
status : Information
date : February 18
scale : 1:20 @ A3
drawn : AT
checked : JS

job: 5416 dwg: 1700 rev: /

NOTE: The contractor is responsible for checking all site dimensions and levels. These should be checked prior to the ordering of any components and before the commencement of the works. All discrepancies should be brought to the attention of the Contract Administrator.