


MATERIAL KEY

- FACING BRICKWORK
- RENDER
- TILE HANGING

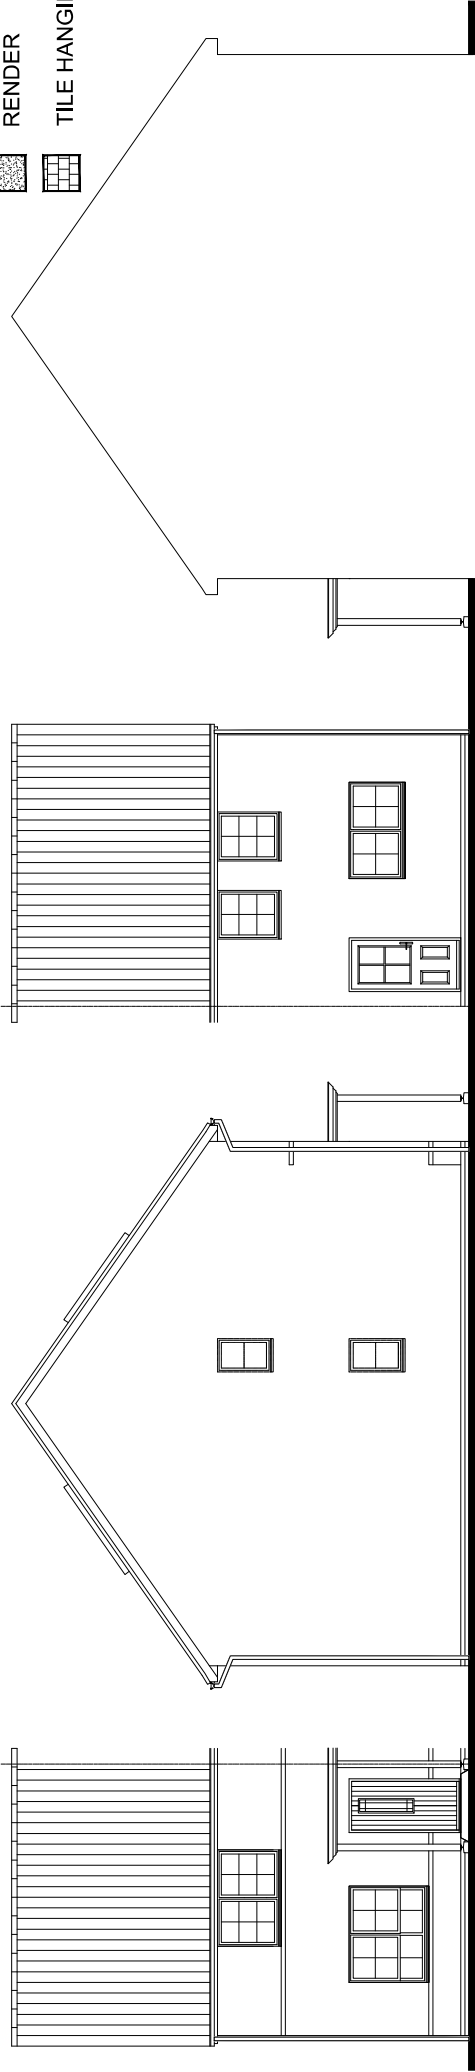


FRONT ELEVATION


SIDE ELEVATION 1

REAR ELEVATION

SECTION / SIDE ELEVATION 2

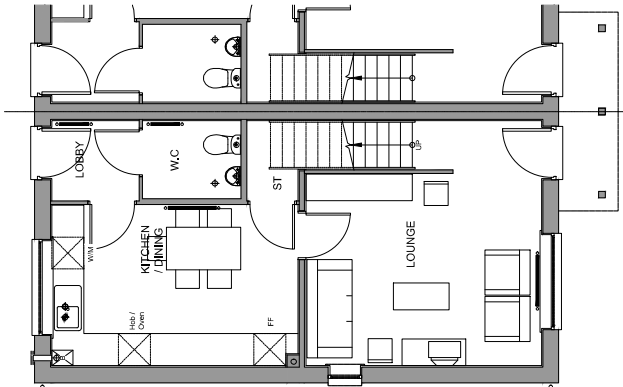

GROUND FLOOR PLAN

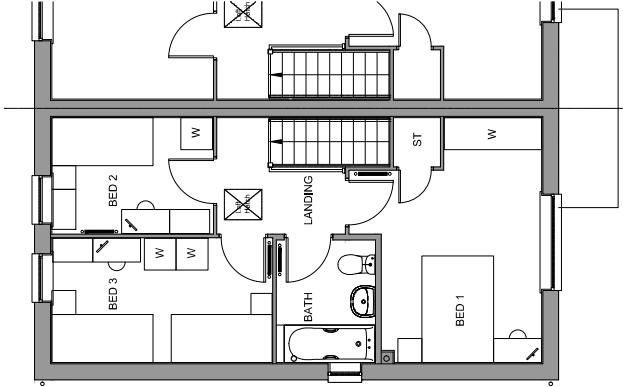

FIRST FLOOR PLAN

PLOT NUMBERS:
AS: 55, 56, 111, 117, 132, 156, 157, 168, 188
OPP: 35, 54, 110, 116, 131, 133, 158, 169, 193

NOTE: ALL FLUES, METERS & EXTRACT POSITIONS
TO BE CONFIRMED.

SOLAR PANELS TYPE, SIZE & ORIENTATION TO BE
AGREED. PLOT SPECIFIC

TYPE 52
BEDROOM ALLOCATION 3B/5P
2 STOREY
FLOOR AREA: 926sqft/86.0m² (GIFA)

