


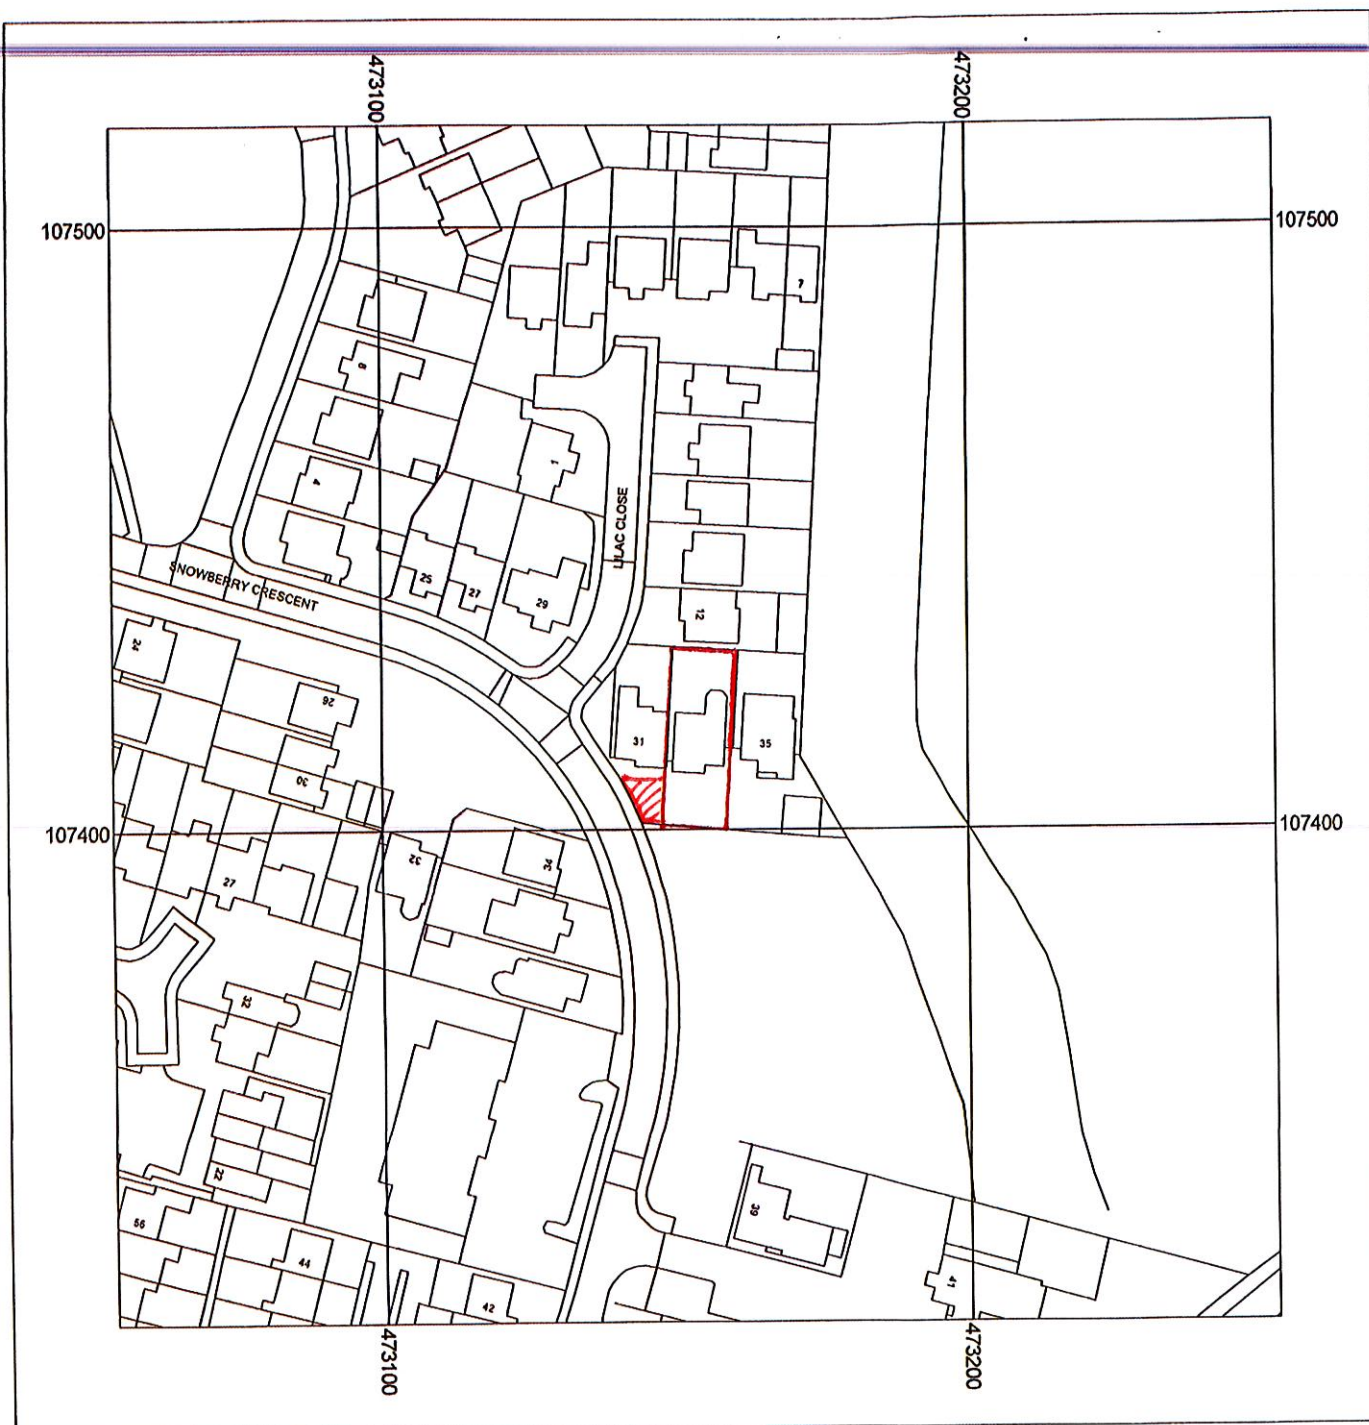

Metres
0 5 10 20 30 40 50

Scale: 1:1250

90000893

33 Snowberry Crescent
Havant
Hampshire
P09 2FE



Supplied by: Anglian Conservatories
License number: 100031961
Produced: 19/10/2018
Serial number: 2041512

Plot centre co-ordinates: 473154,107417
Download file: Print.zip
Project name: 90000893



Site Address

33 SNOWBERRY
CRESCENT

Os Licence number 100046950

Our Reference

90000893

SCALE 1:500

0 20
METRES

PO9 2FE

