
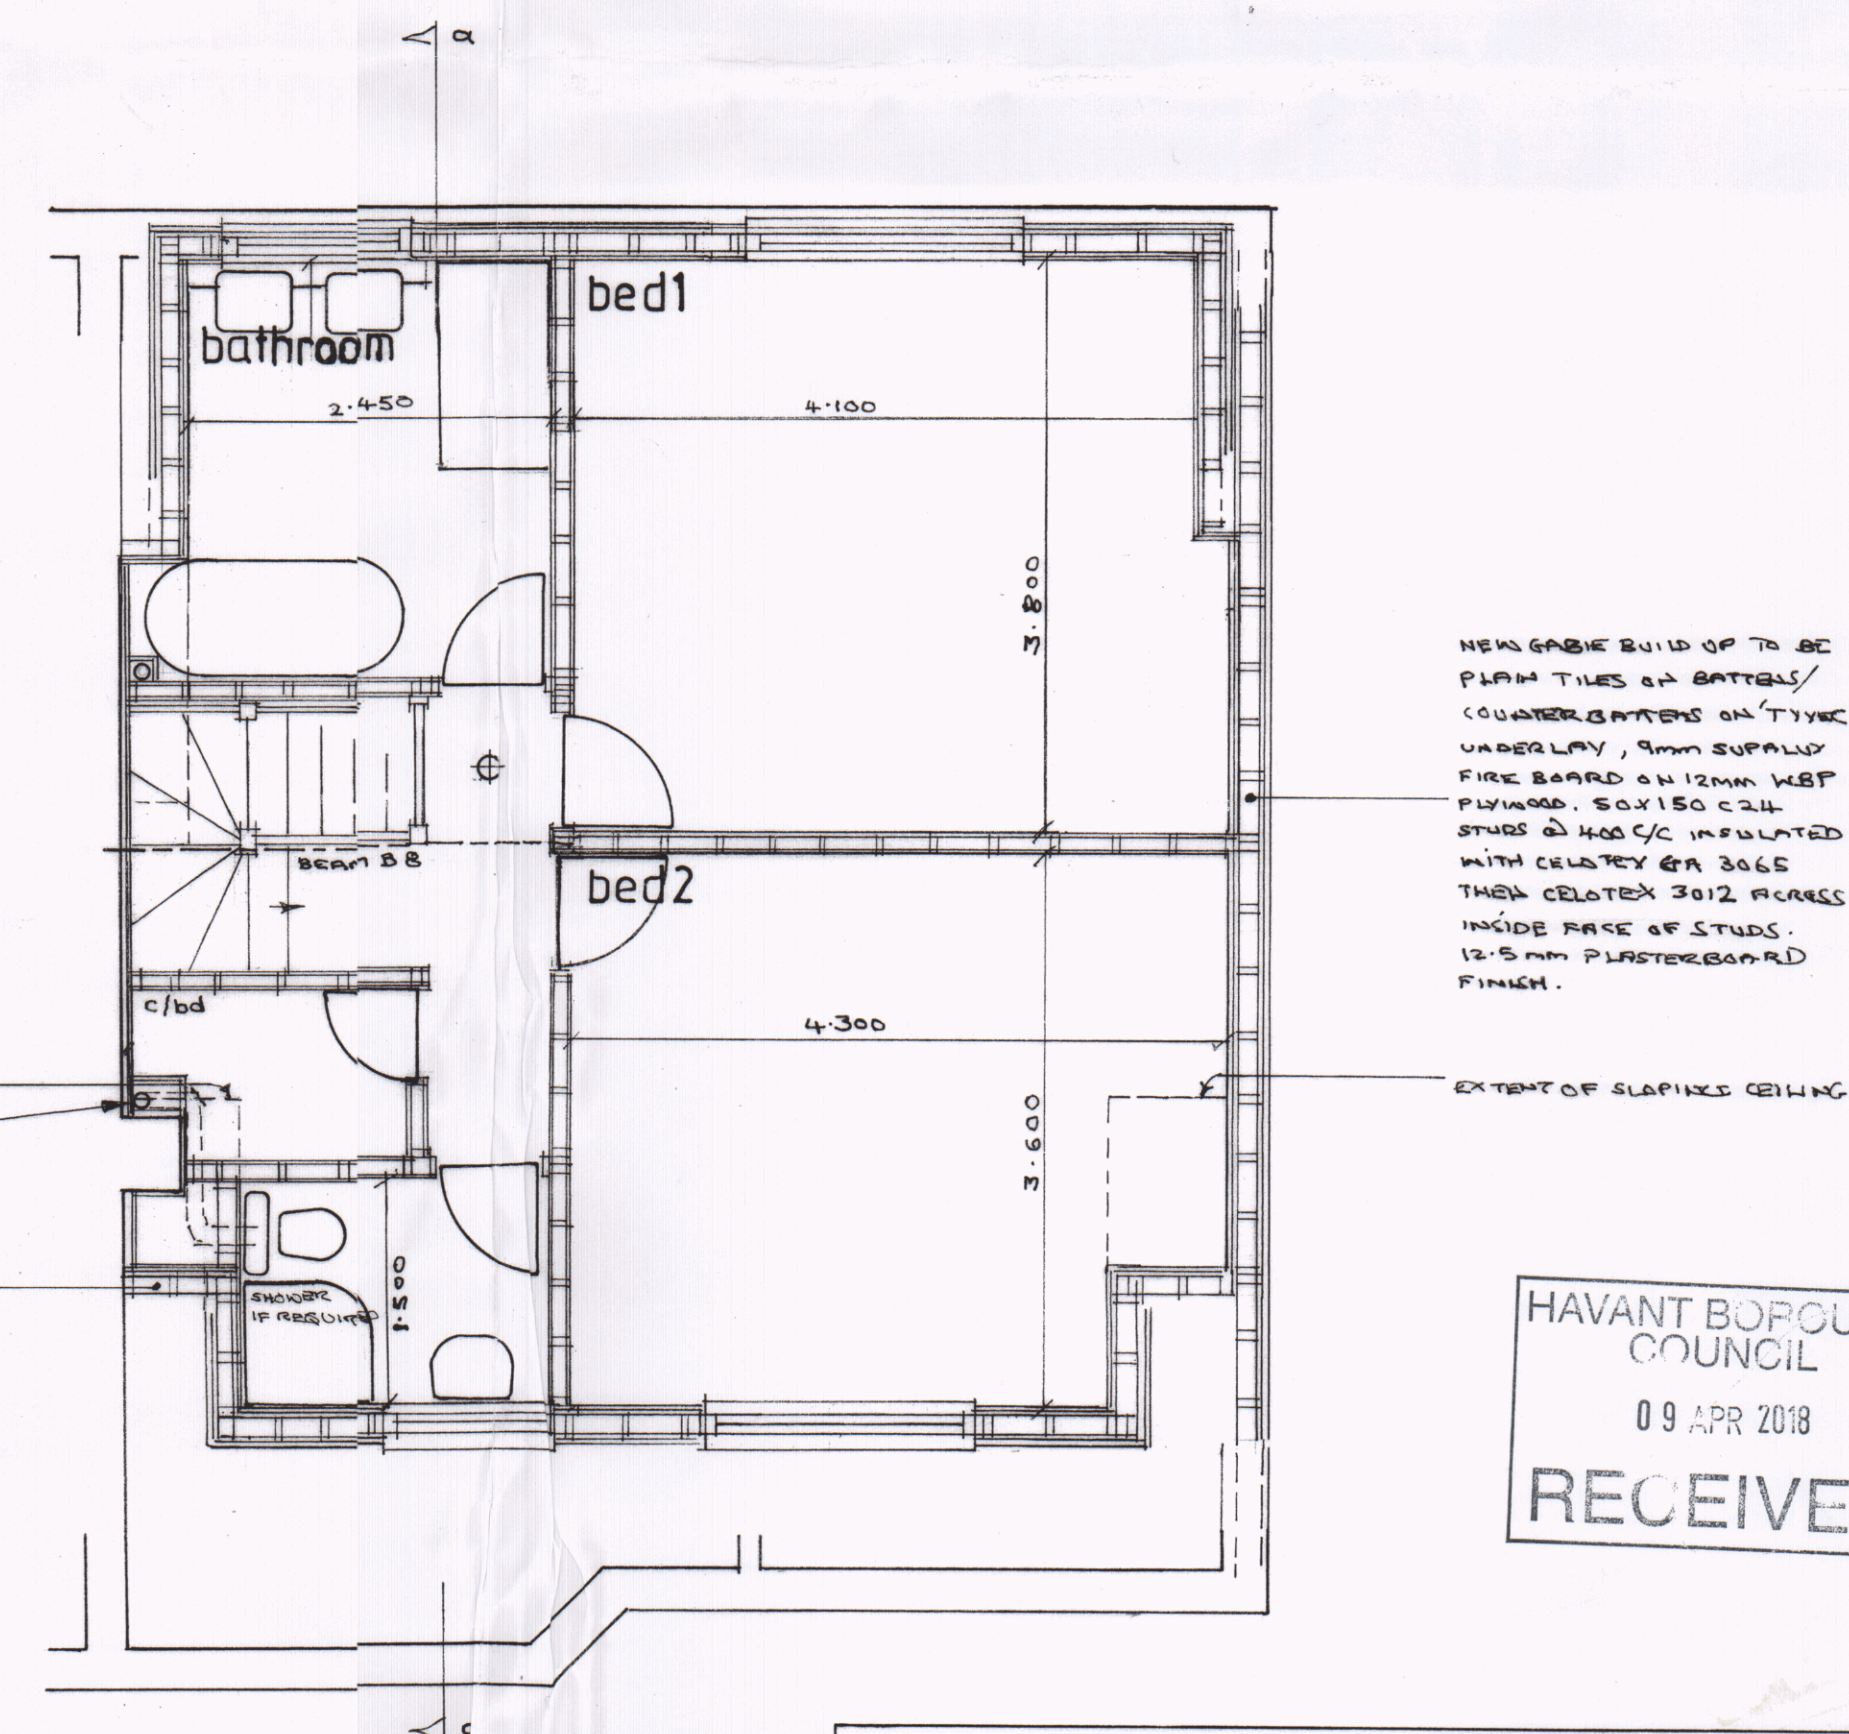
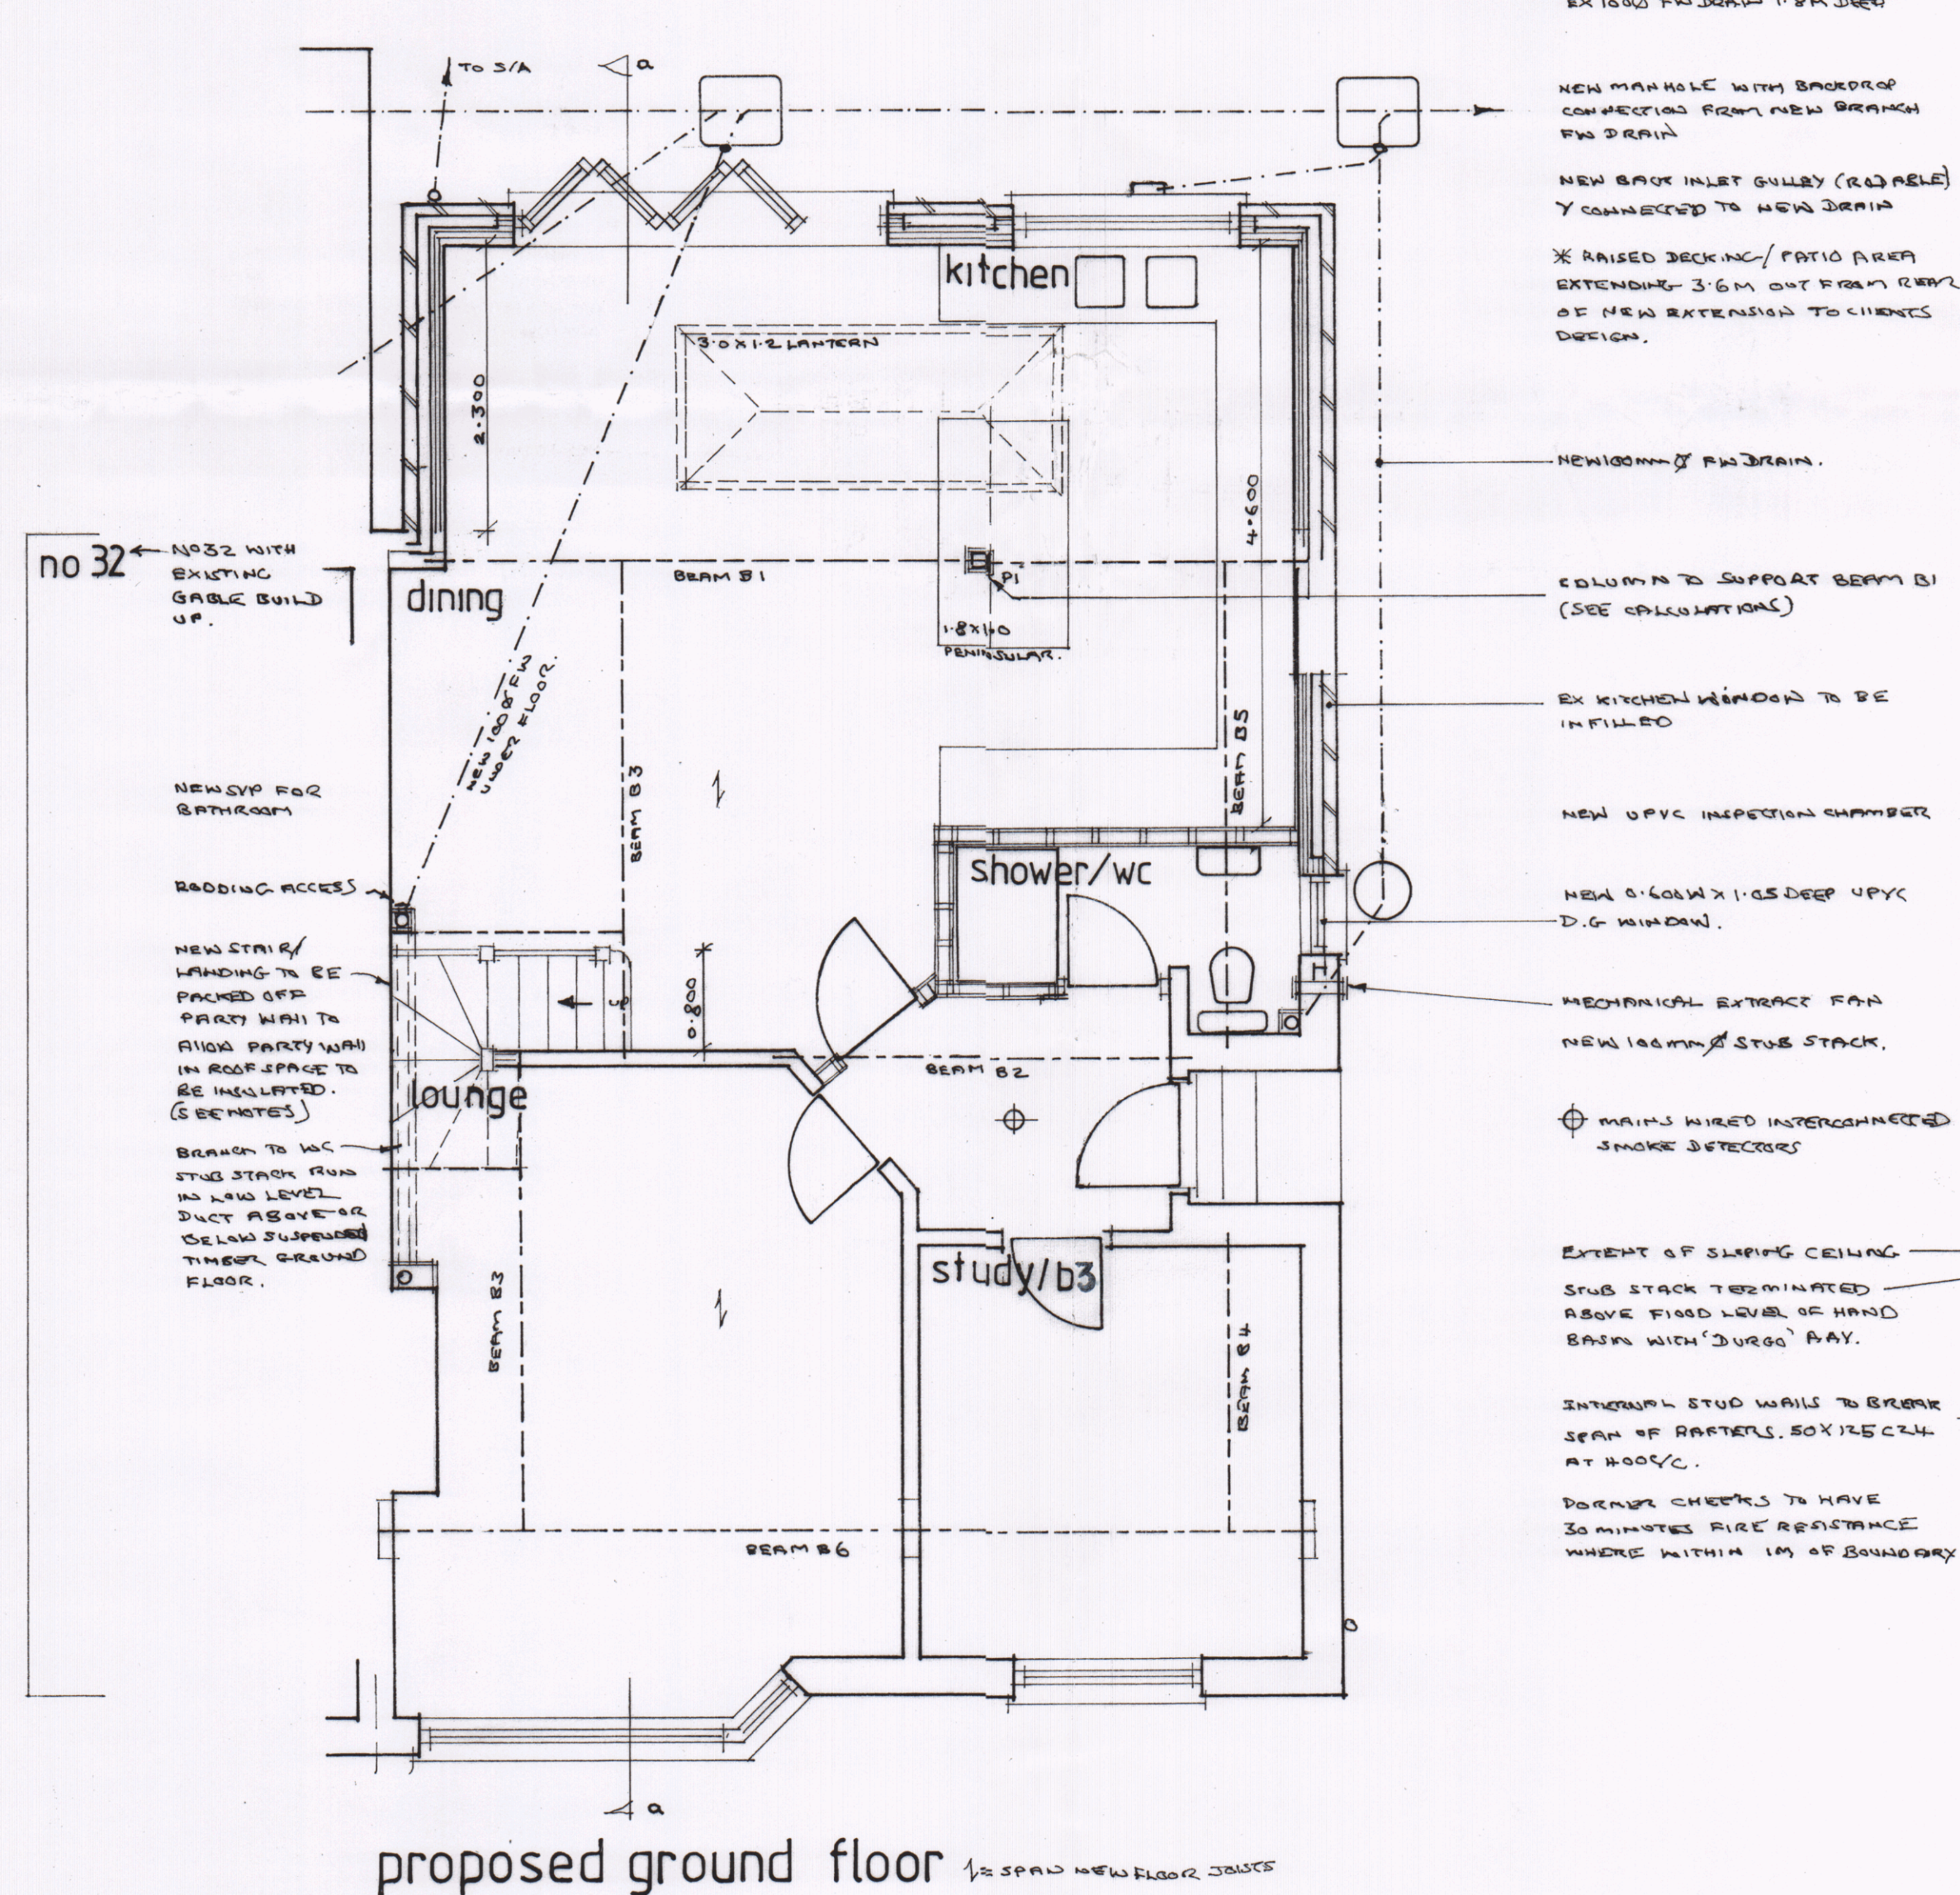
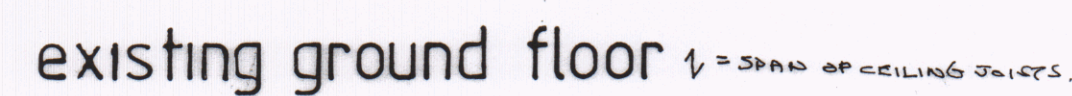
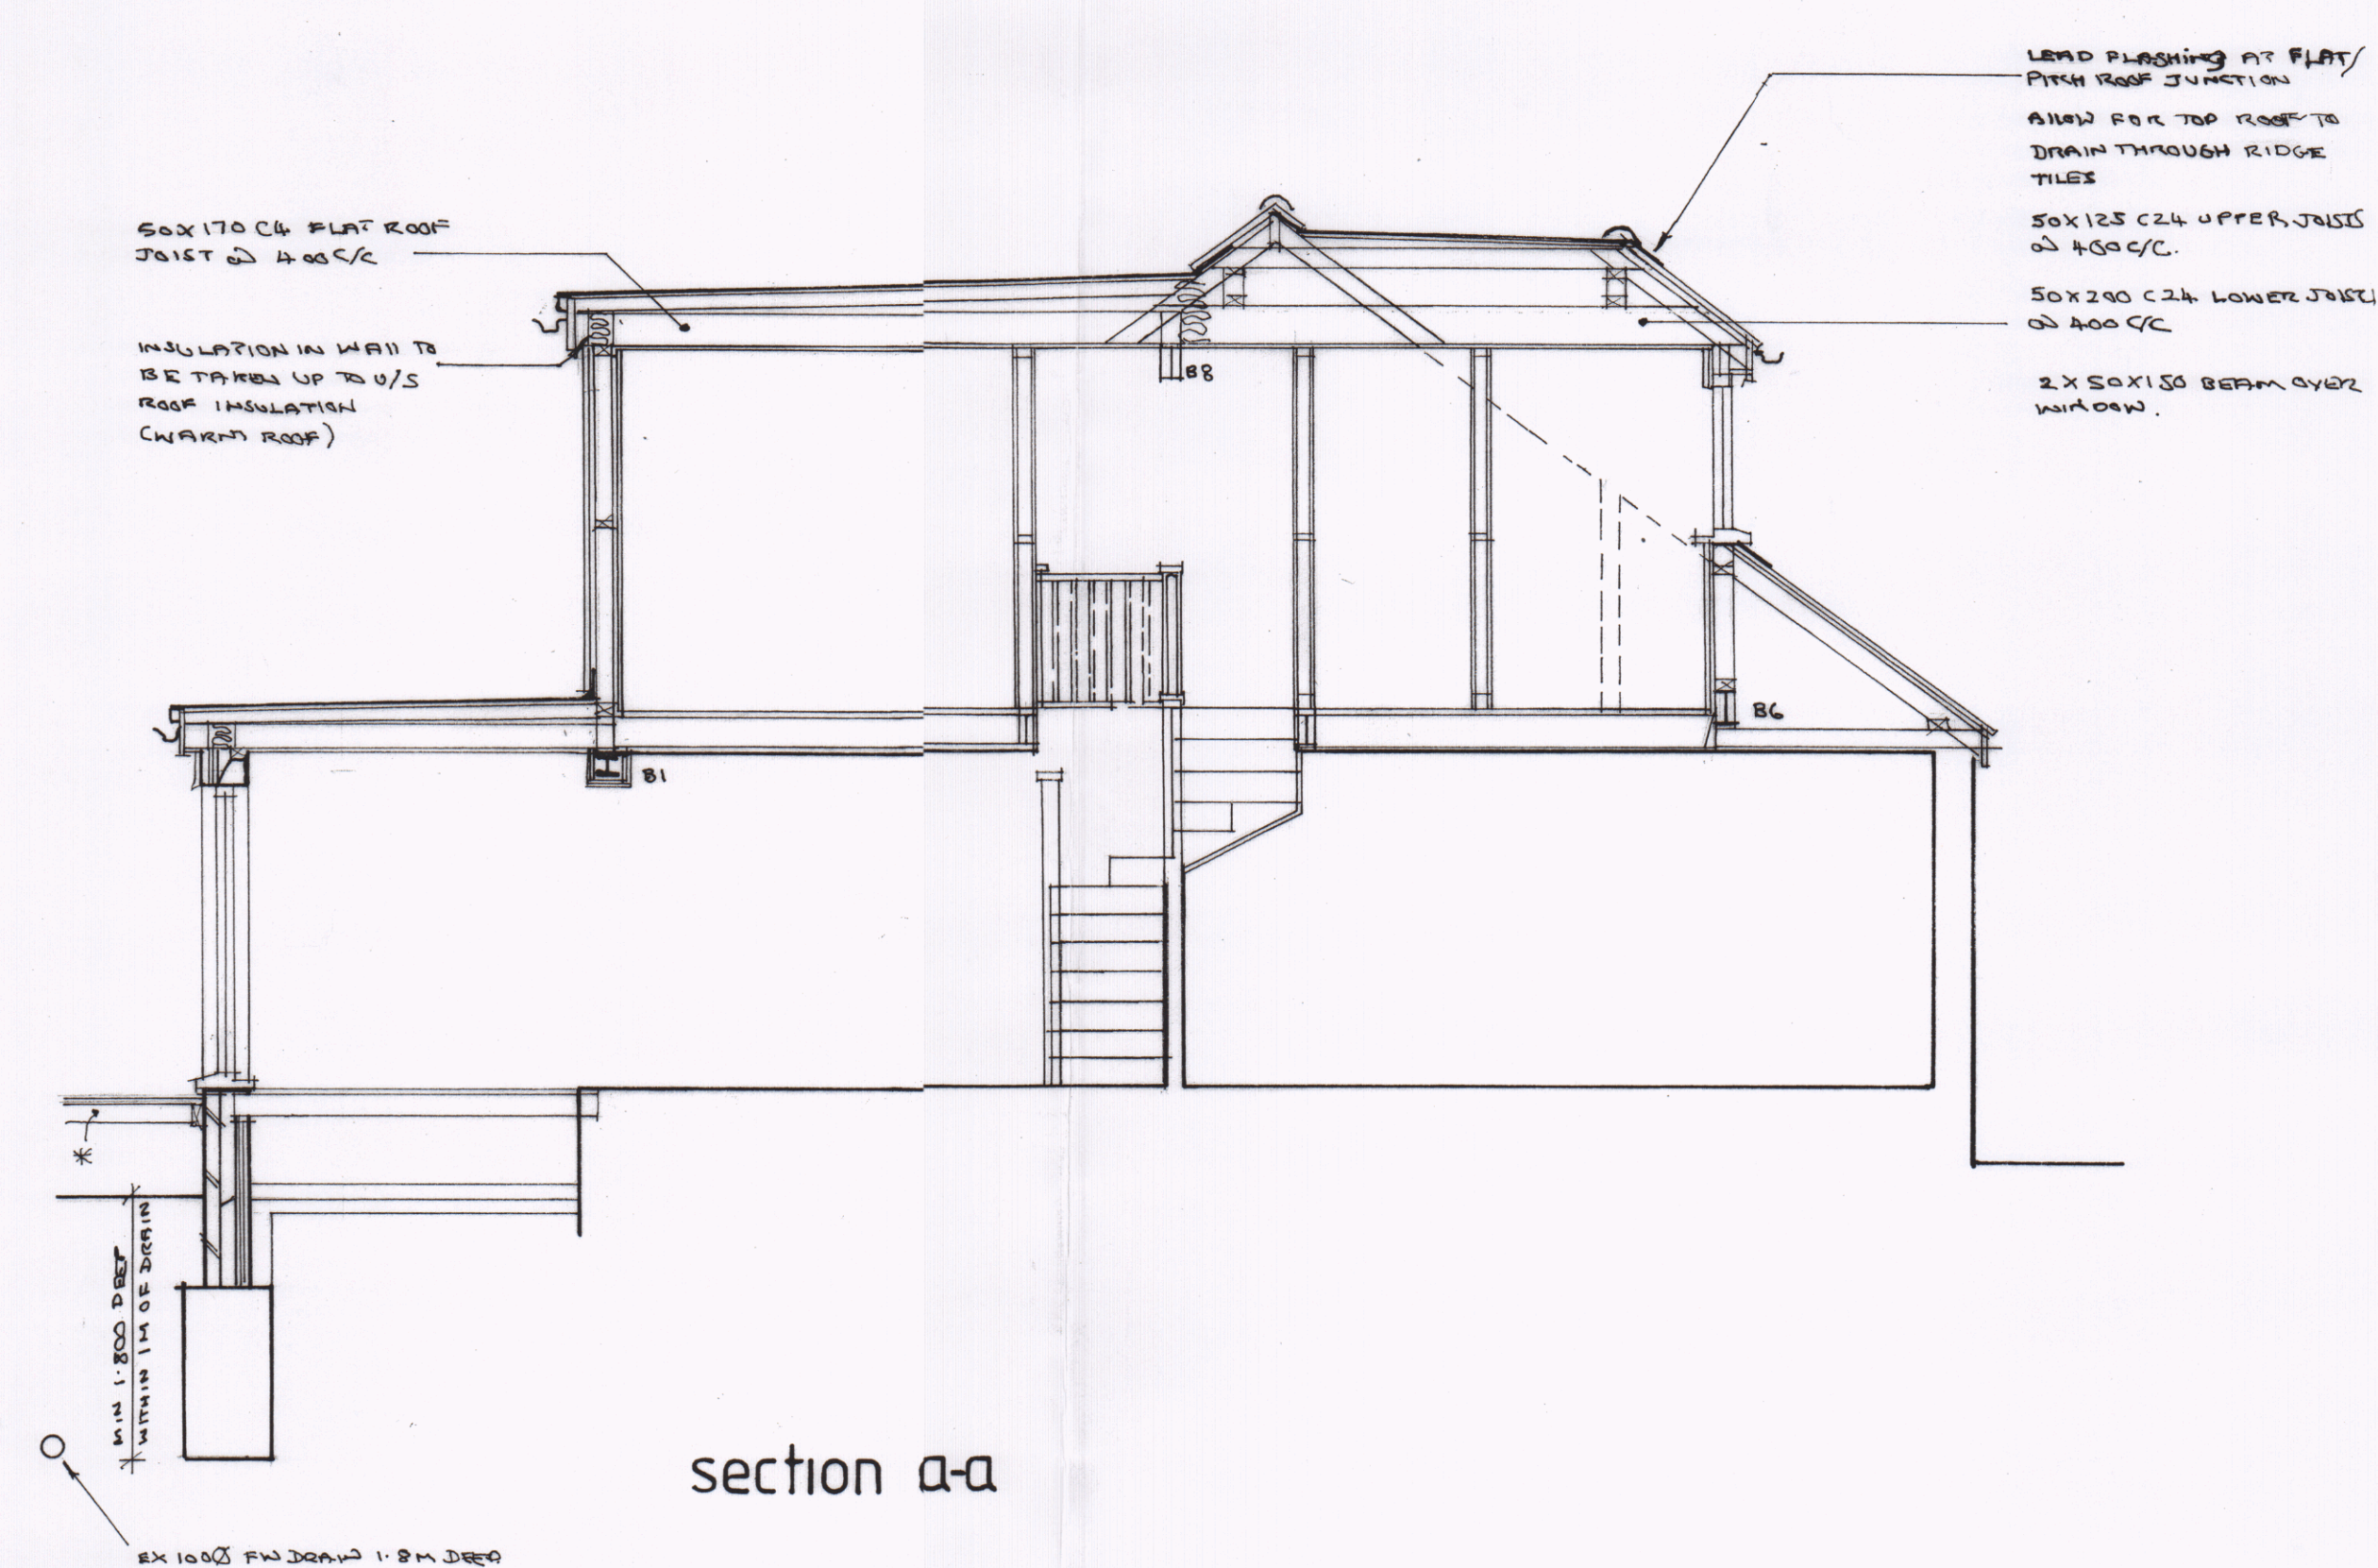
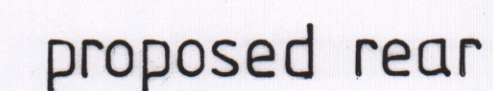
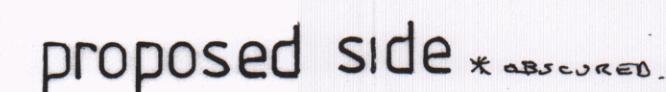
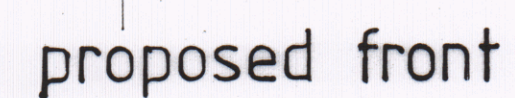


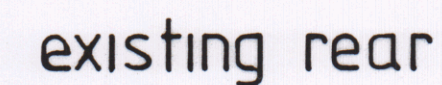

proposed first floor

rear extension and rooms in roof at
34 yew tree drive cowplain
for mr mrs fletcher

scale 1:50 1:100 date FEB 88 dwg SF01

HAVANT BOROUGH
COUNCIL
09 APR 2018
RECEIVED