


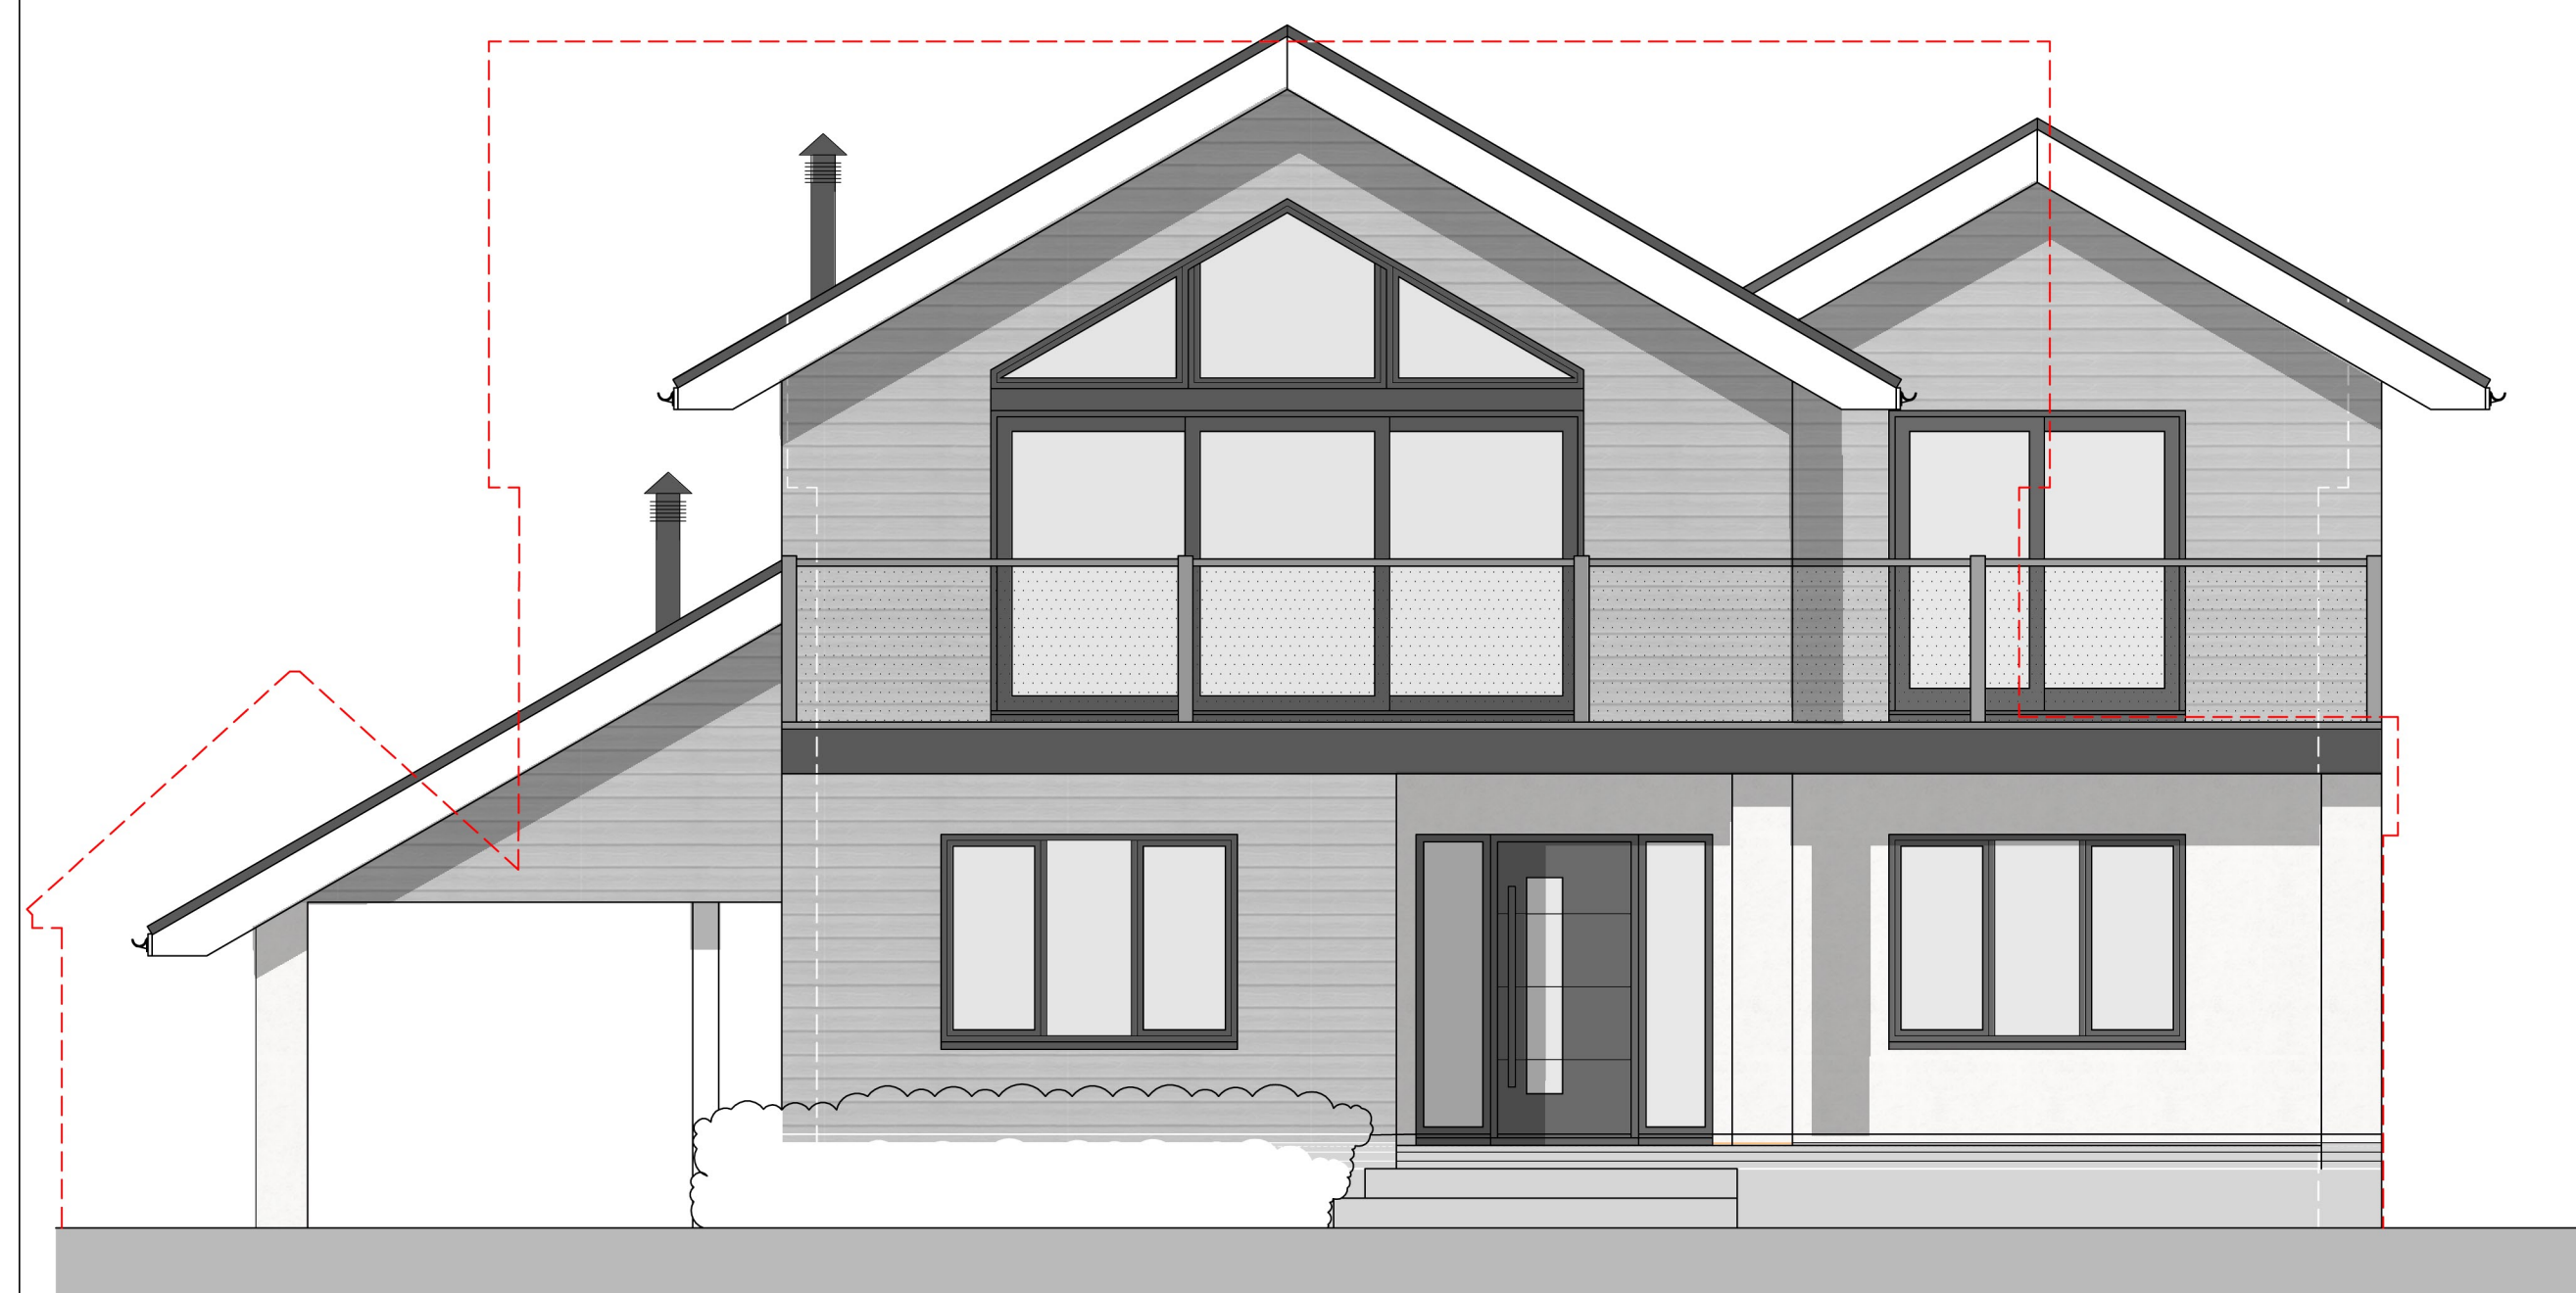

Material Schedule:	
1	Slate Effect Roof Tiles
2	PV Panels
3	Post & Rail Glazed Balcony
4	Clear Glazing
5	Obscured GLazing
6	Marley Eternit CO5 Pale Grey Cladding
7	Soft White Render
8	Soft White Fascia Boards
9	Black UPVC Guttering



notes

this drawing is the copyright of the **pdp architecture llp** and must not be reproduced in whole or part or used for the execution of works without their permission.

all dimensions to be checked on site prior to commencement of construction works and the architect notified of any discrepancy.

figured dimensions are to be used in preference to scaled dimensions

no deviation from this drawing will be permitted without prior consent of the architect.

all drawings are prepared subject to a full measured and structural survey of the buildings and site.

all structural work is subject to the appointment of a structural engineer to confirm and agree the structural proposals

os promap licence no. 100020449.

health & safety:


exceptional risks involving specific methods of construction or exceptional maintenance issues can be found within the designers risk assessment.

scale width 50 mm @ a1 - 25 mm @ a3

revision	notes	date	drawn	check

client	Ms Prentice
--------	-------------

PLANNING

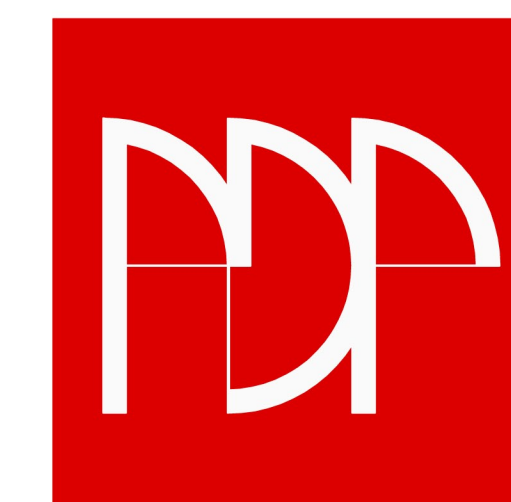

pdp architecture llp

chartered architects town planning
interior design consultants

2 beechworth road havant
hampshire po9 1ax
tel 023 9248 1100
fax 023 9247 5050

www.pdp-architects.co.uk

project	Grey Havens Western Parade Emsworth
---------	---

detail **Proposed Elevations**

drawn	IR	checked	HM
date	April'18	status	Planning
a1 scale	a3 scale	28053 PD-103	re
1:50	1:100		