


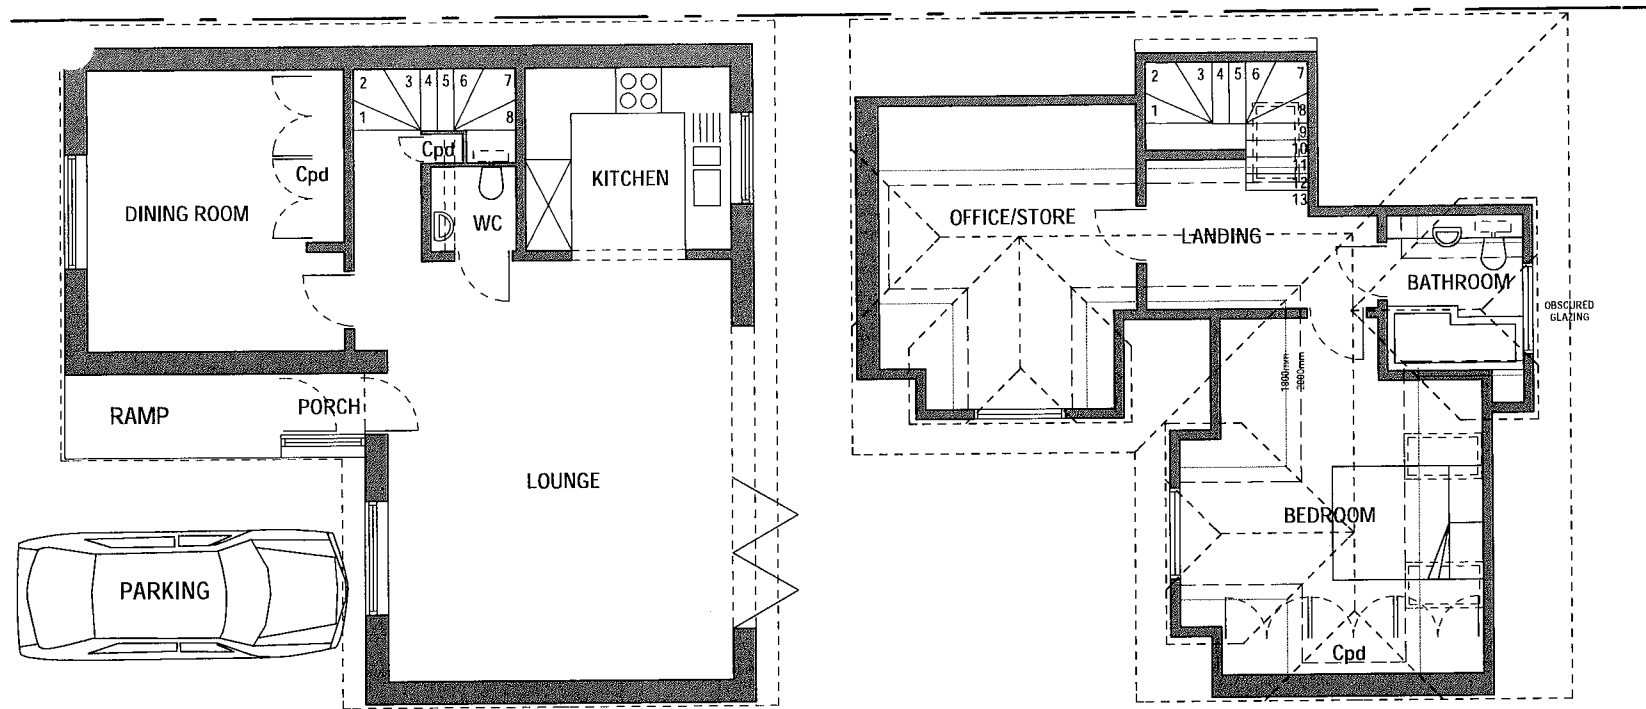


PROPOSED GROUND FLOOR


PROPOSED FIRST FLOOR



PROPOSED FRONT VIEW

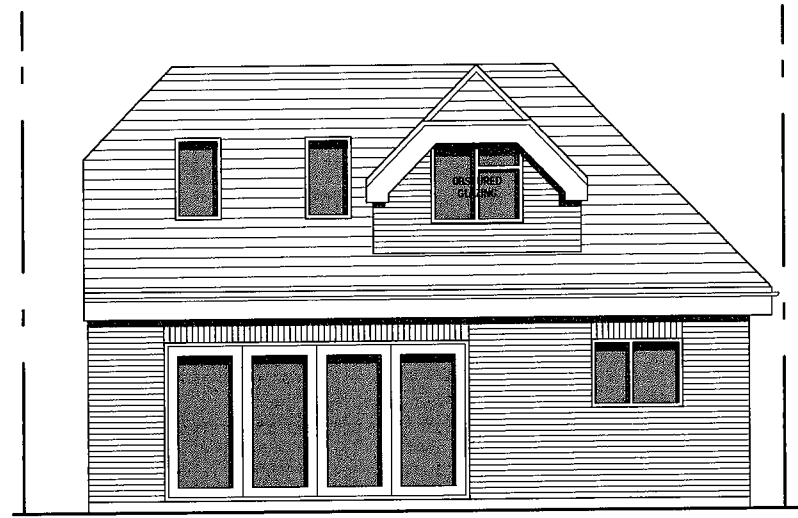


PROPOSED REAR VIEW

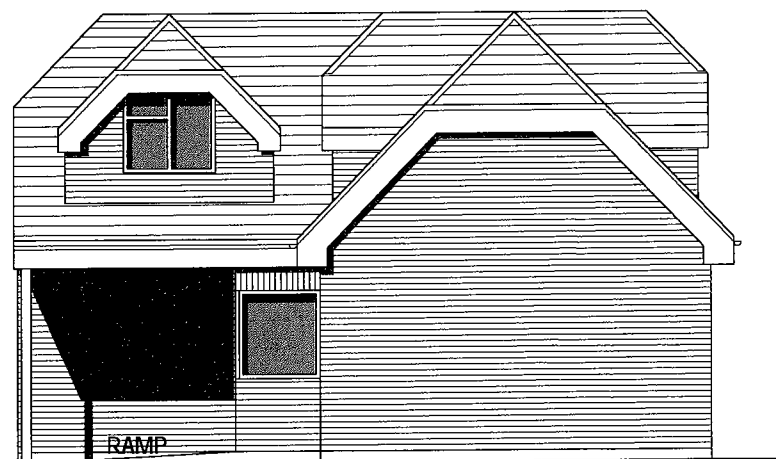


PROPOSED SIDE VIEW



PROPOSED SIDE VIEW

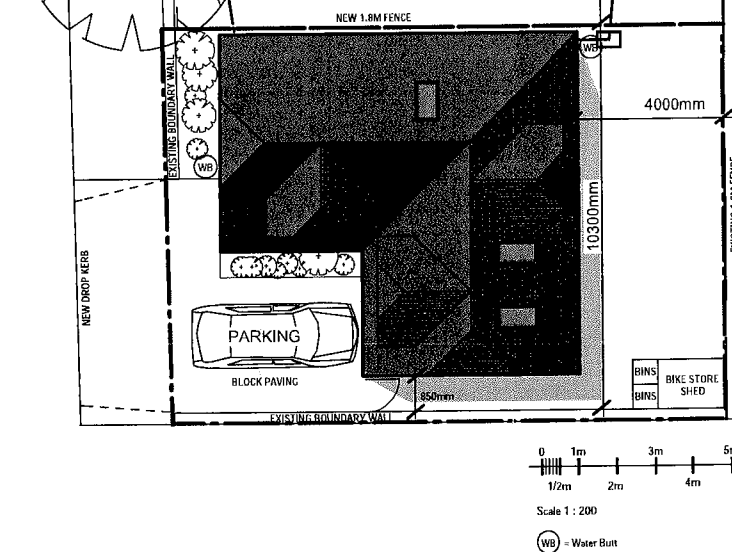


HAVANT BOROUGH COUNCIL
DEVELOPMENT CONTROL
17 JAN 2018
RECEIVED

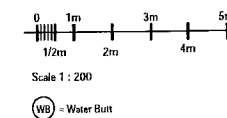

CONCRETE HARDSTANDING

EXISTING GARAGES

EXISTING GARAGES

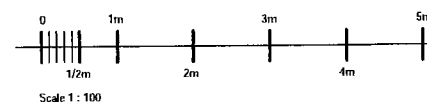

PROPOSED 1 BED DEVELOPMENT FOR
24 BLACKTHORN DRIVE
HAYLING ISLAND
HAMPSHIRE
PO11 9PA

SCALE 1:100, & 1:200

DRAWING No 01072017 DSC A1 REV28