
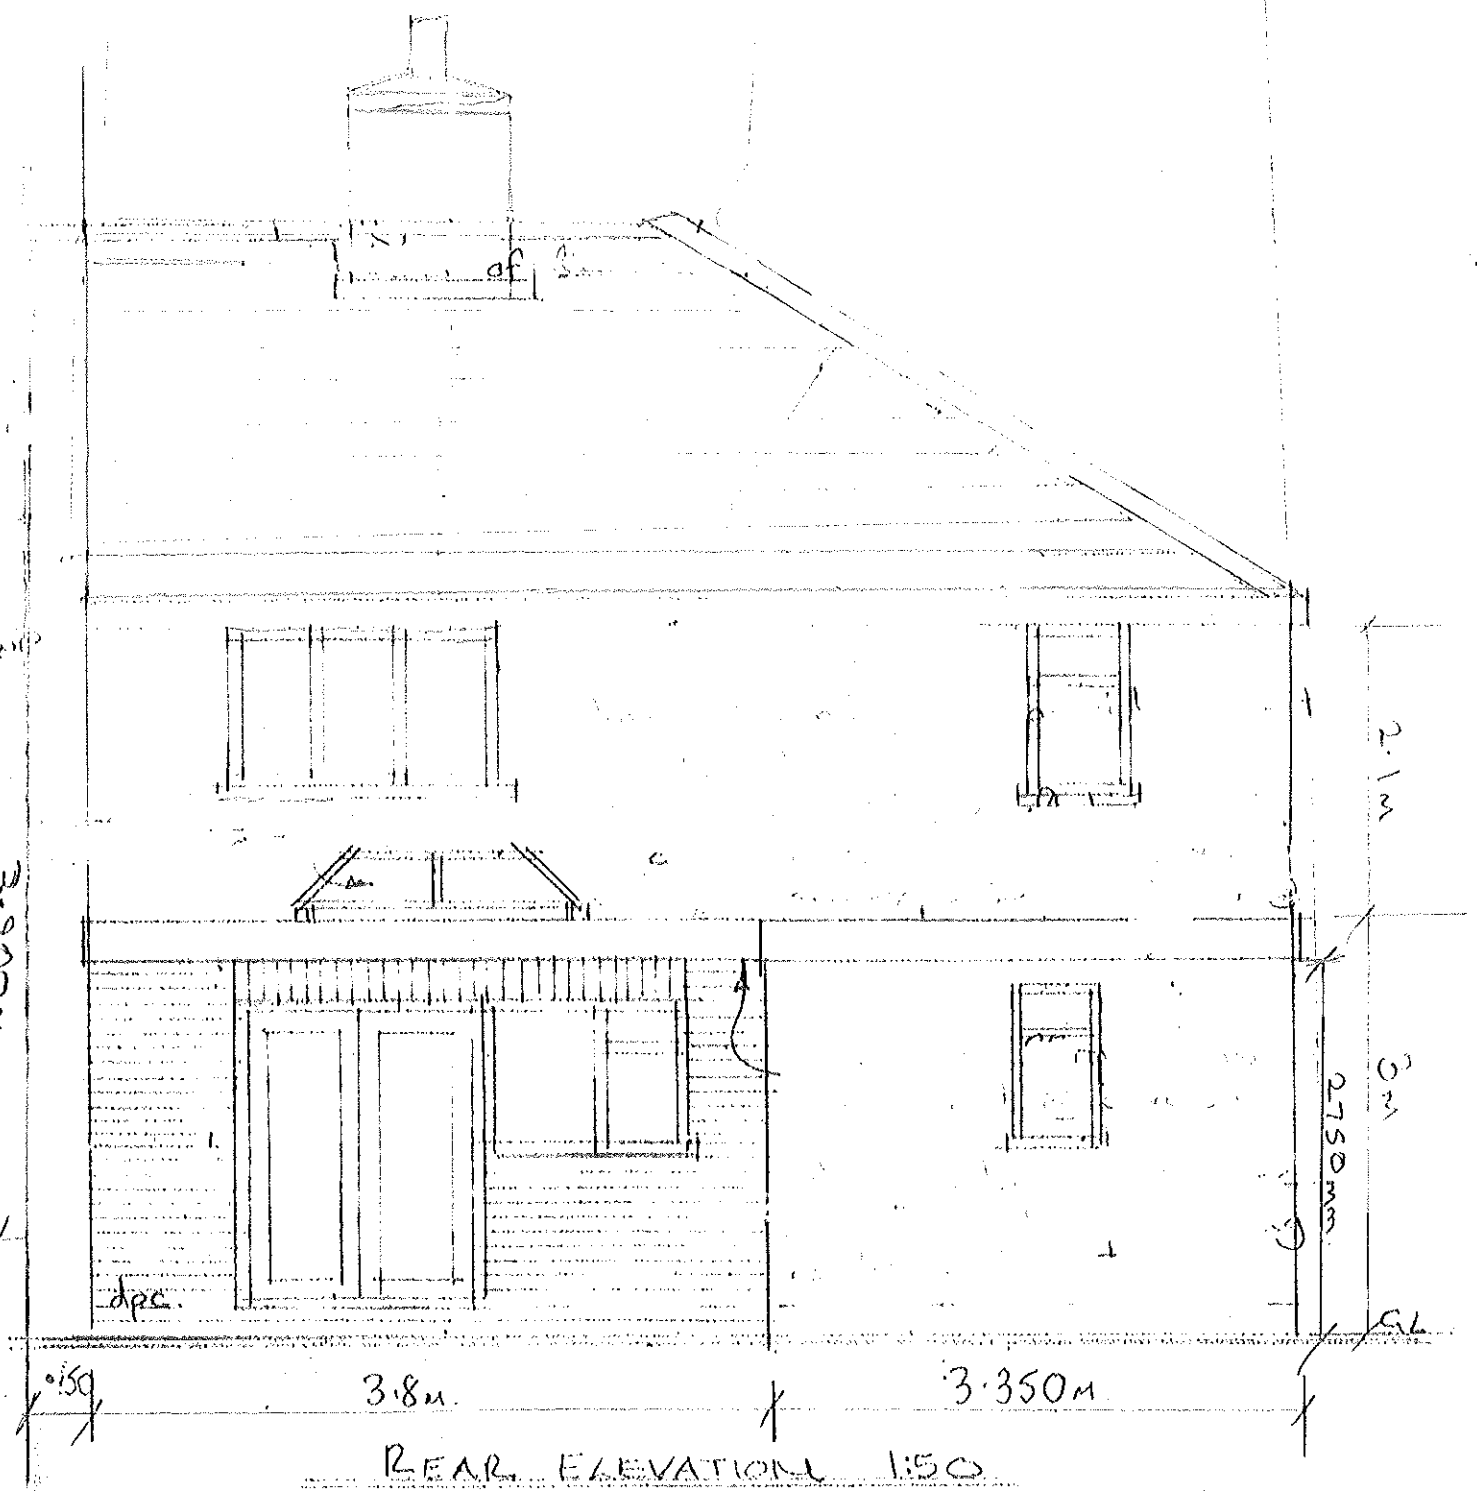


GROUND FLOOR PLAN 1:50

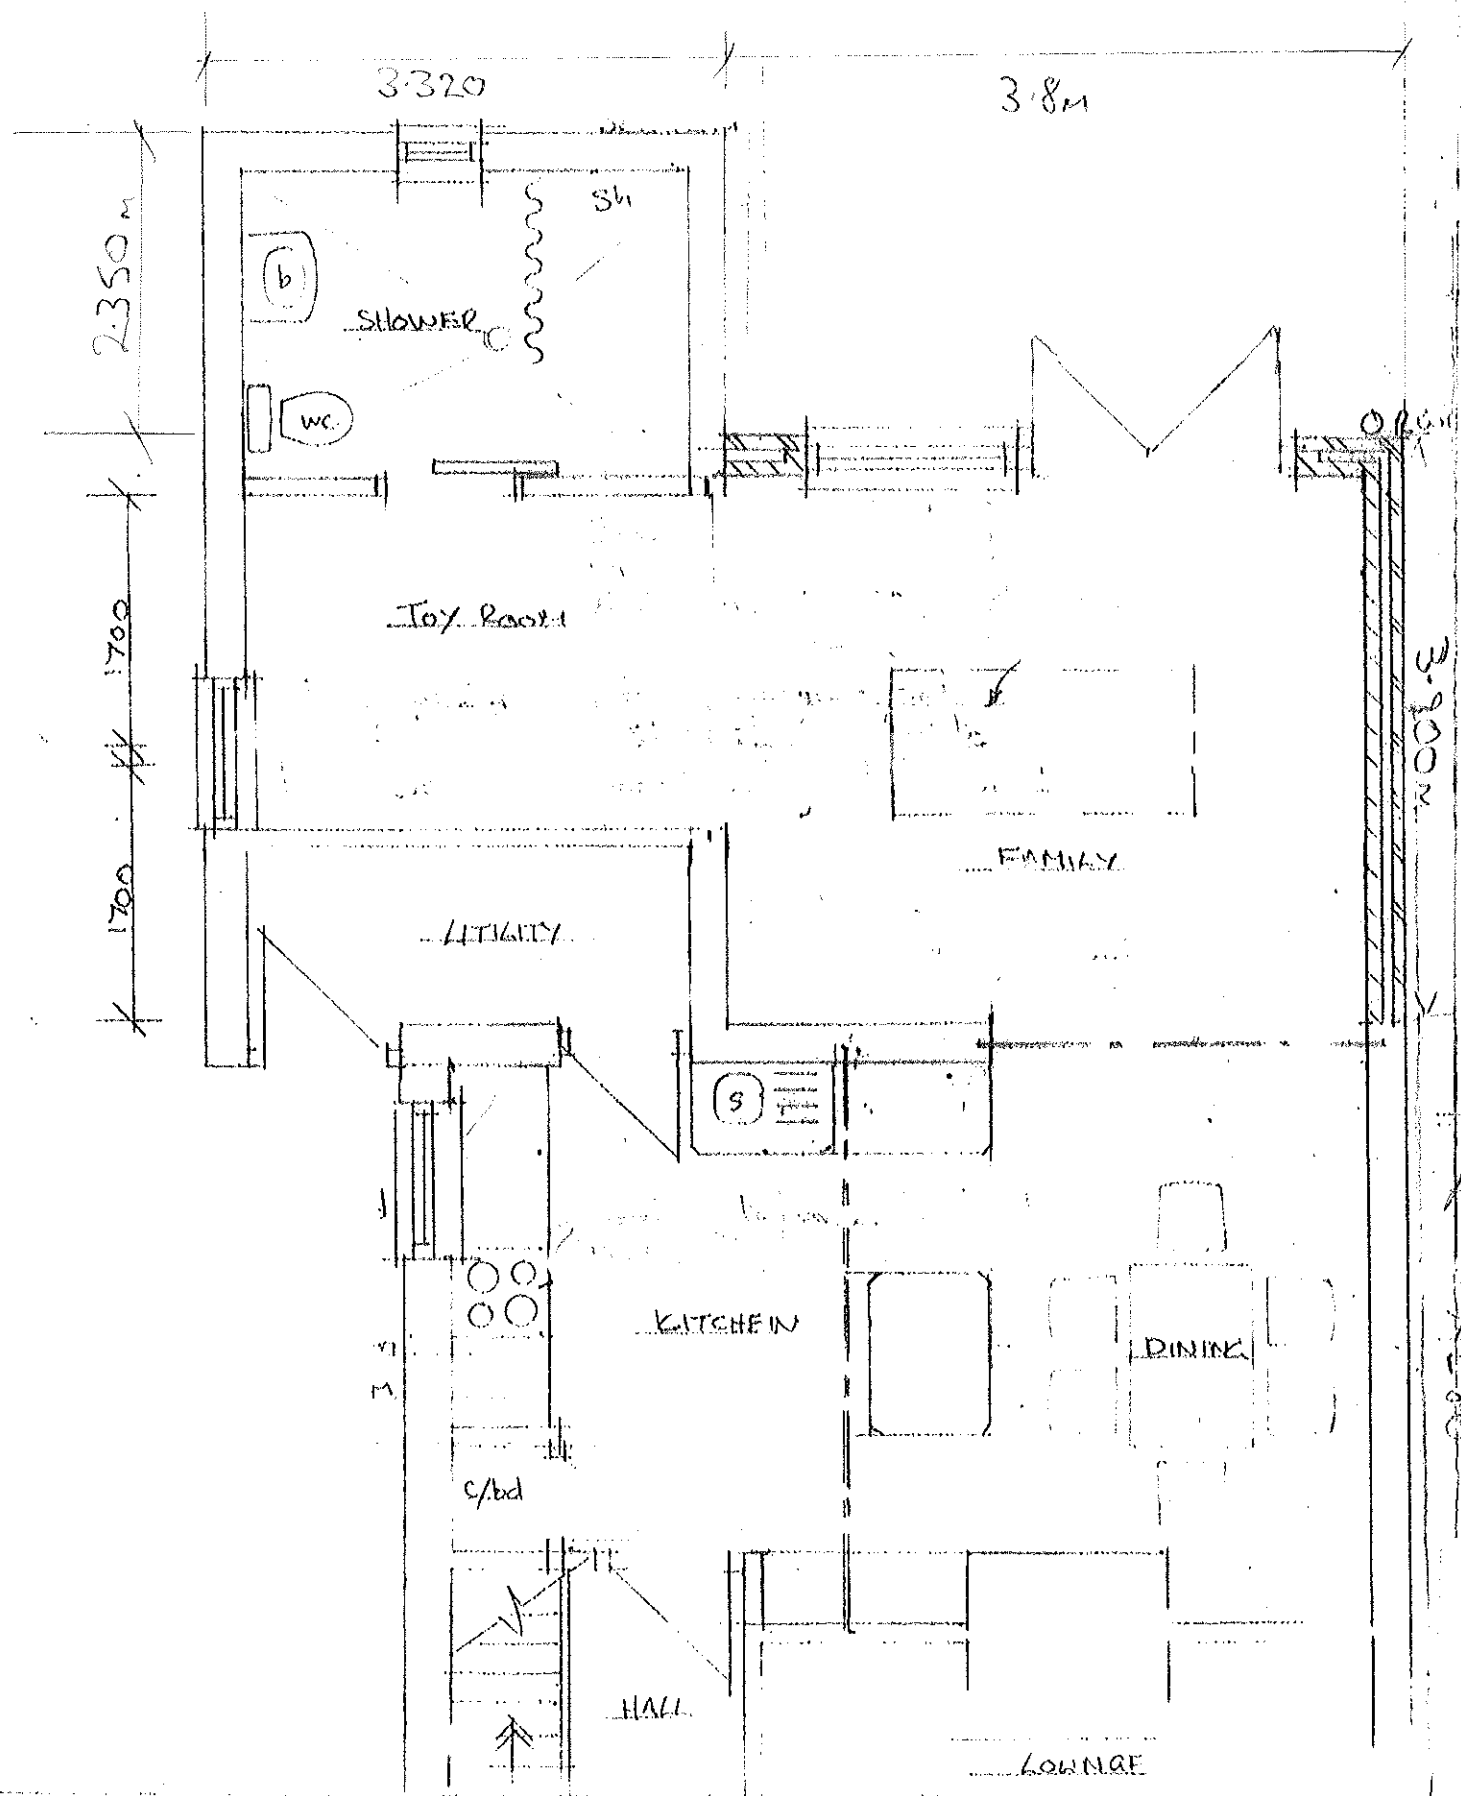

REAR ELEVATION 1:50

VE