




PROPOSED ELEVATION 3

Scale 1:50 @ A1

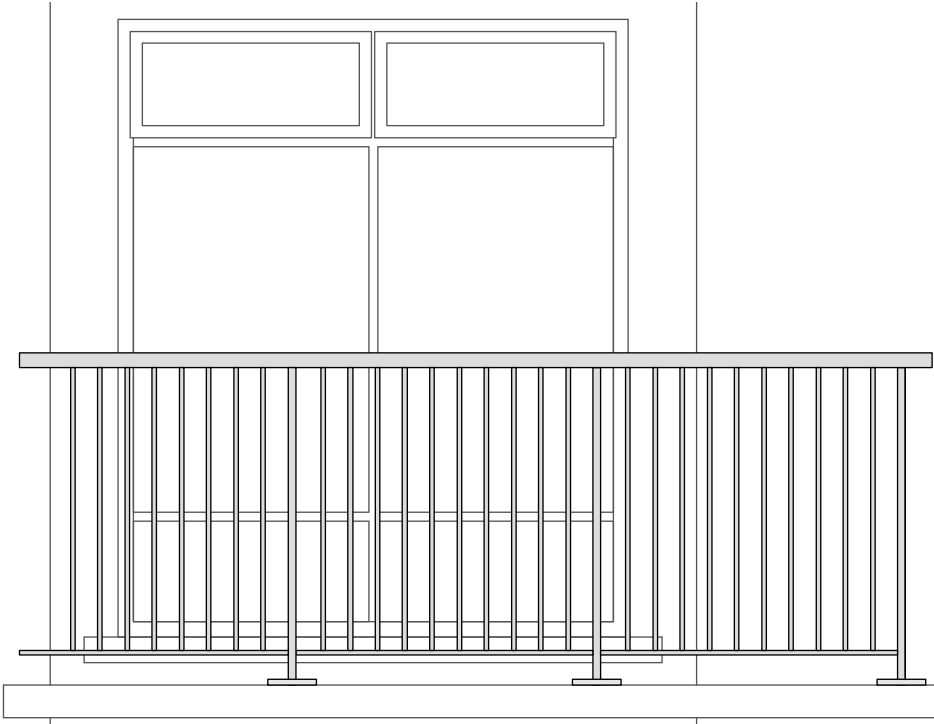

PROPOSED BALCONY RAILING FRONT VIEW TYPE 1

Scale 1:25 @ A1



PROPOSED BALCONY RAILING TYPE 2

Scale 1:25 @ A1



KEY PLAN
NTS

PROPOSED ELEVATIONS: ELEVATION 3 VICTORIA ROAD (BLOCK 186-208)





Chartered Architects
Chartered Building Surveyors
Interior Designers
CDM Services

3 GP Centre, Yeoman Road,
Ringwood, Hampshire, BH24 3FF

+44 (0)1425 472 833
www.kendallkingscott.co.uk

Project
Balcony Replacement Works

Client
The Guinness Partnership

Scale
1:50

Paper Size
A1

Filename
180641.vwx

© Copyright

Rev Date By Ap Note

Drawing Title
Proposed Elevations: Elevation 3
Victoria Rd Emsworth (Block 186-208)

Project Number
180641

Date
31/08/18

Drawn
EN

Checked
AL

Status
PLANNING

Check all dimensions and levels on site