

FCL

FCL House
Rodney Road, Portsmouth PO4 8SY
Tel: 023 9281 4544
Fax: 023 9281 5004

Scheme: Land Adj Coastguard Cottage
Langstone


Title: Tree Location

Sheet: 1 Issue: 1

Job No: 87703

Date: 22/07/01

By: BM Ck:

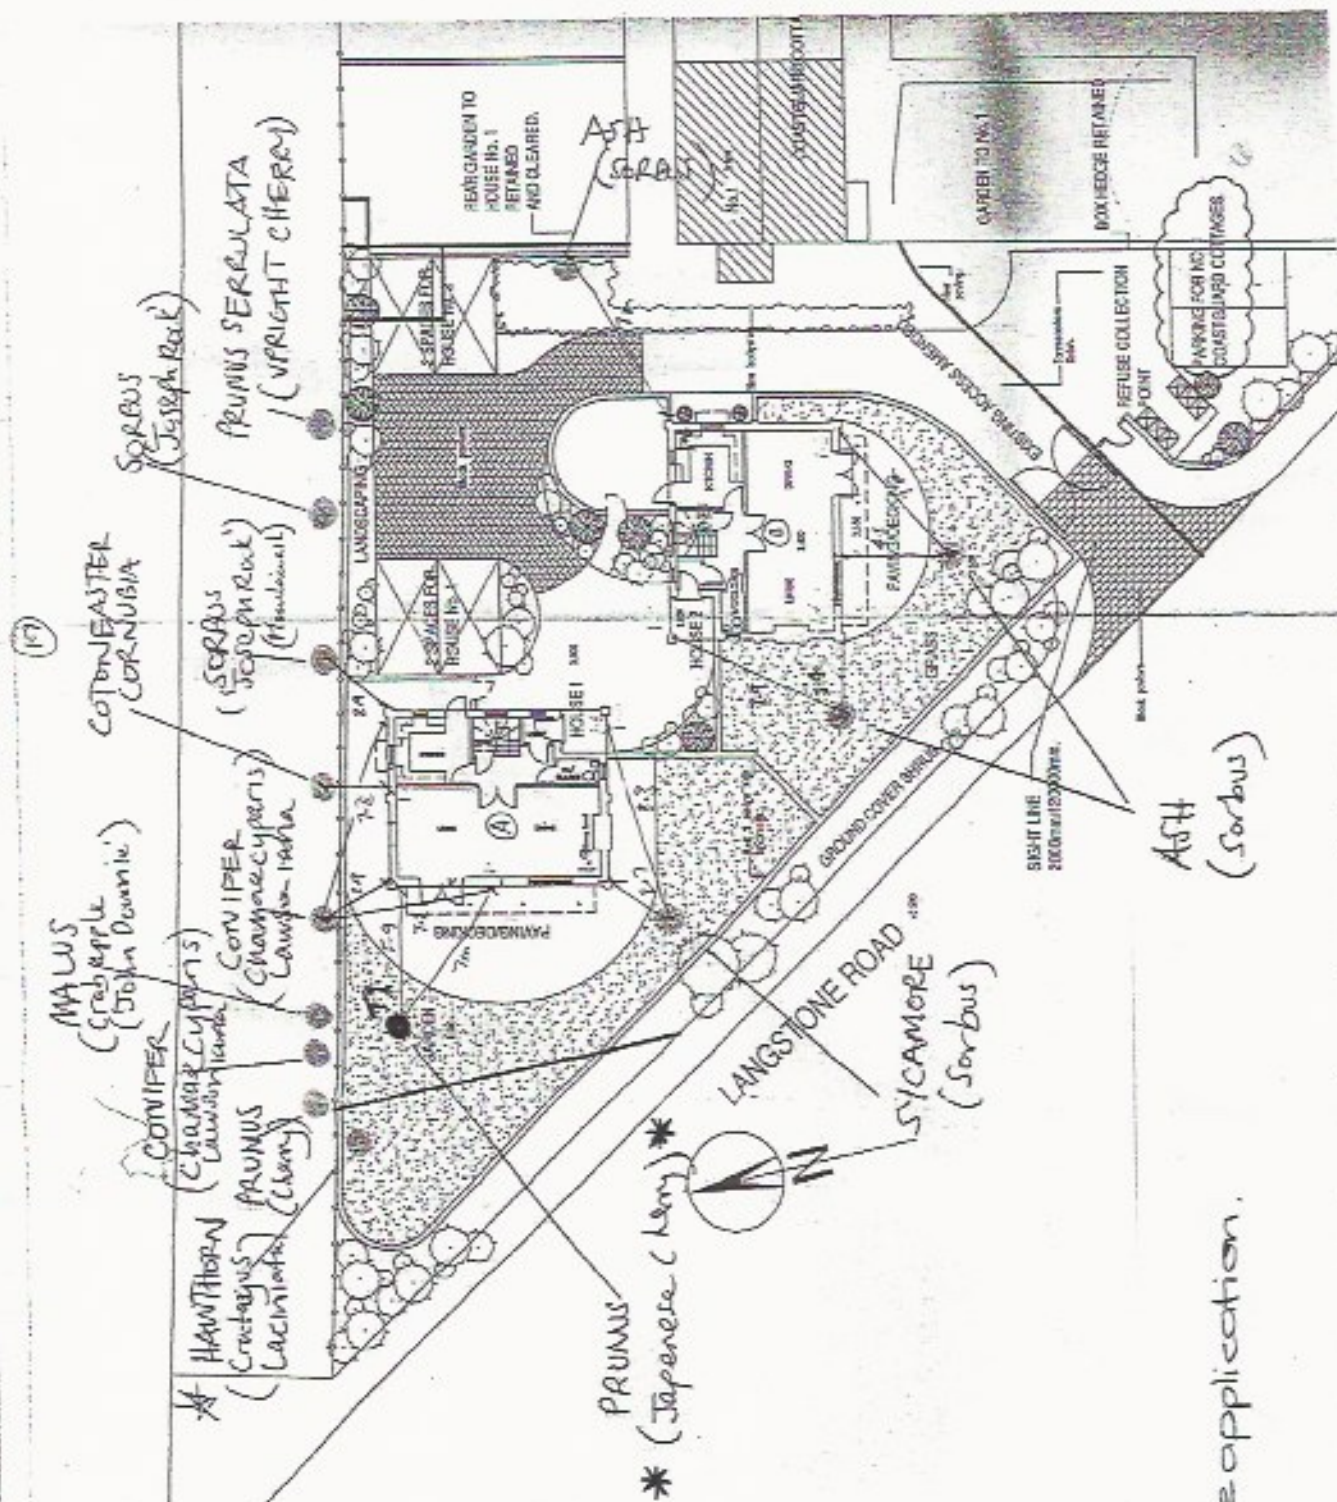

*Tree application.

Where there is significant additional load on existing structural elements, including footings, existing walls and beams they should be exposed, inspected and assessed for adequacy of condition and load bearing capacity.

All Structural steelwork to be hot finish, minimum S275 unless otherwise stated.