


PHYSICAL SCALE IN METERS @ 1:100

NOTES:
This drawing has been produced solely for PLANNING/DESIGN.
Do not Scale from this Drawing except for planning purposes.
Any drainage shown is presumed and to be checked on site
before commencement of works.
This drawing is the copyright of MF Designs Ltd.

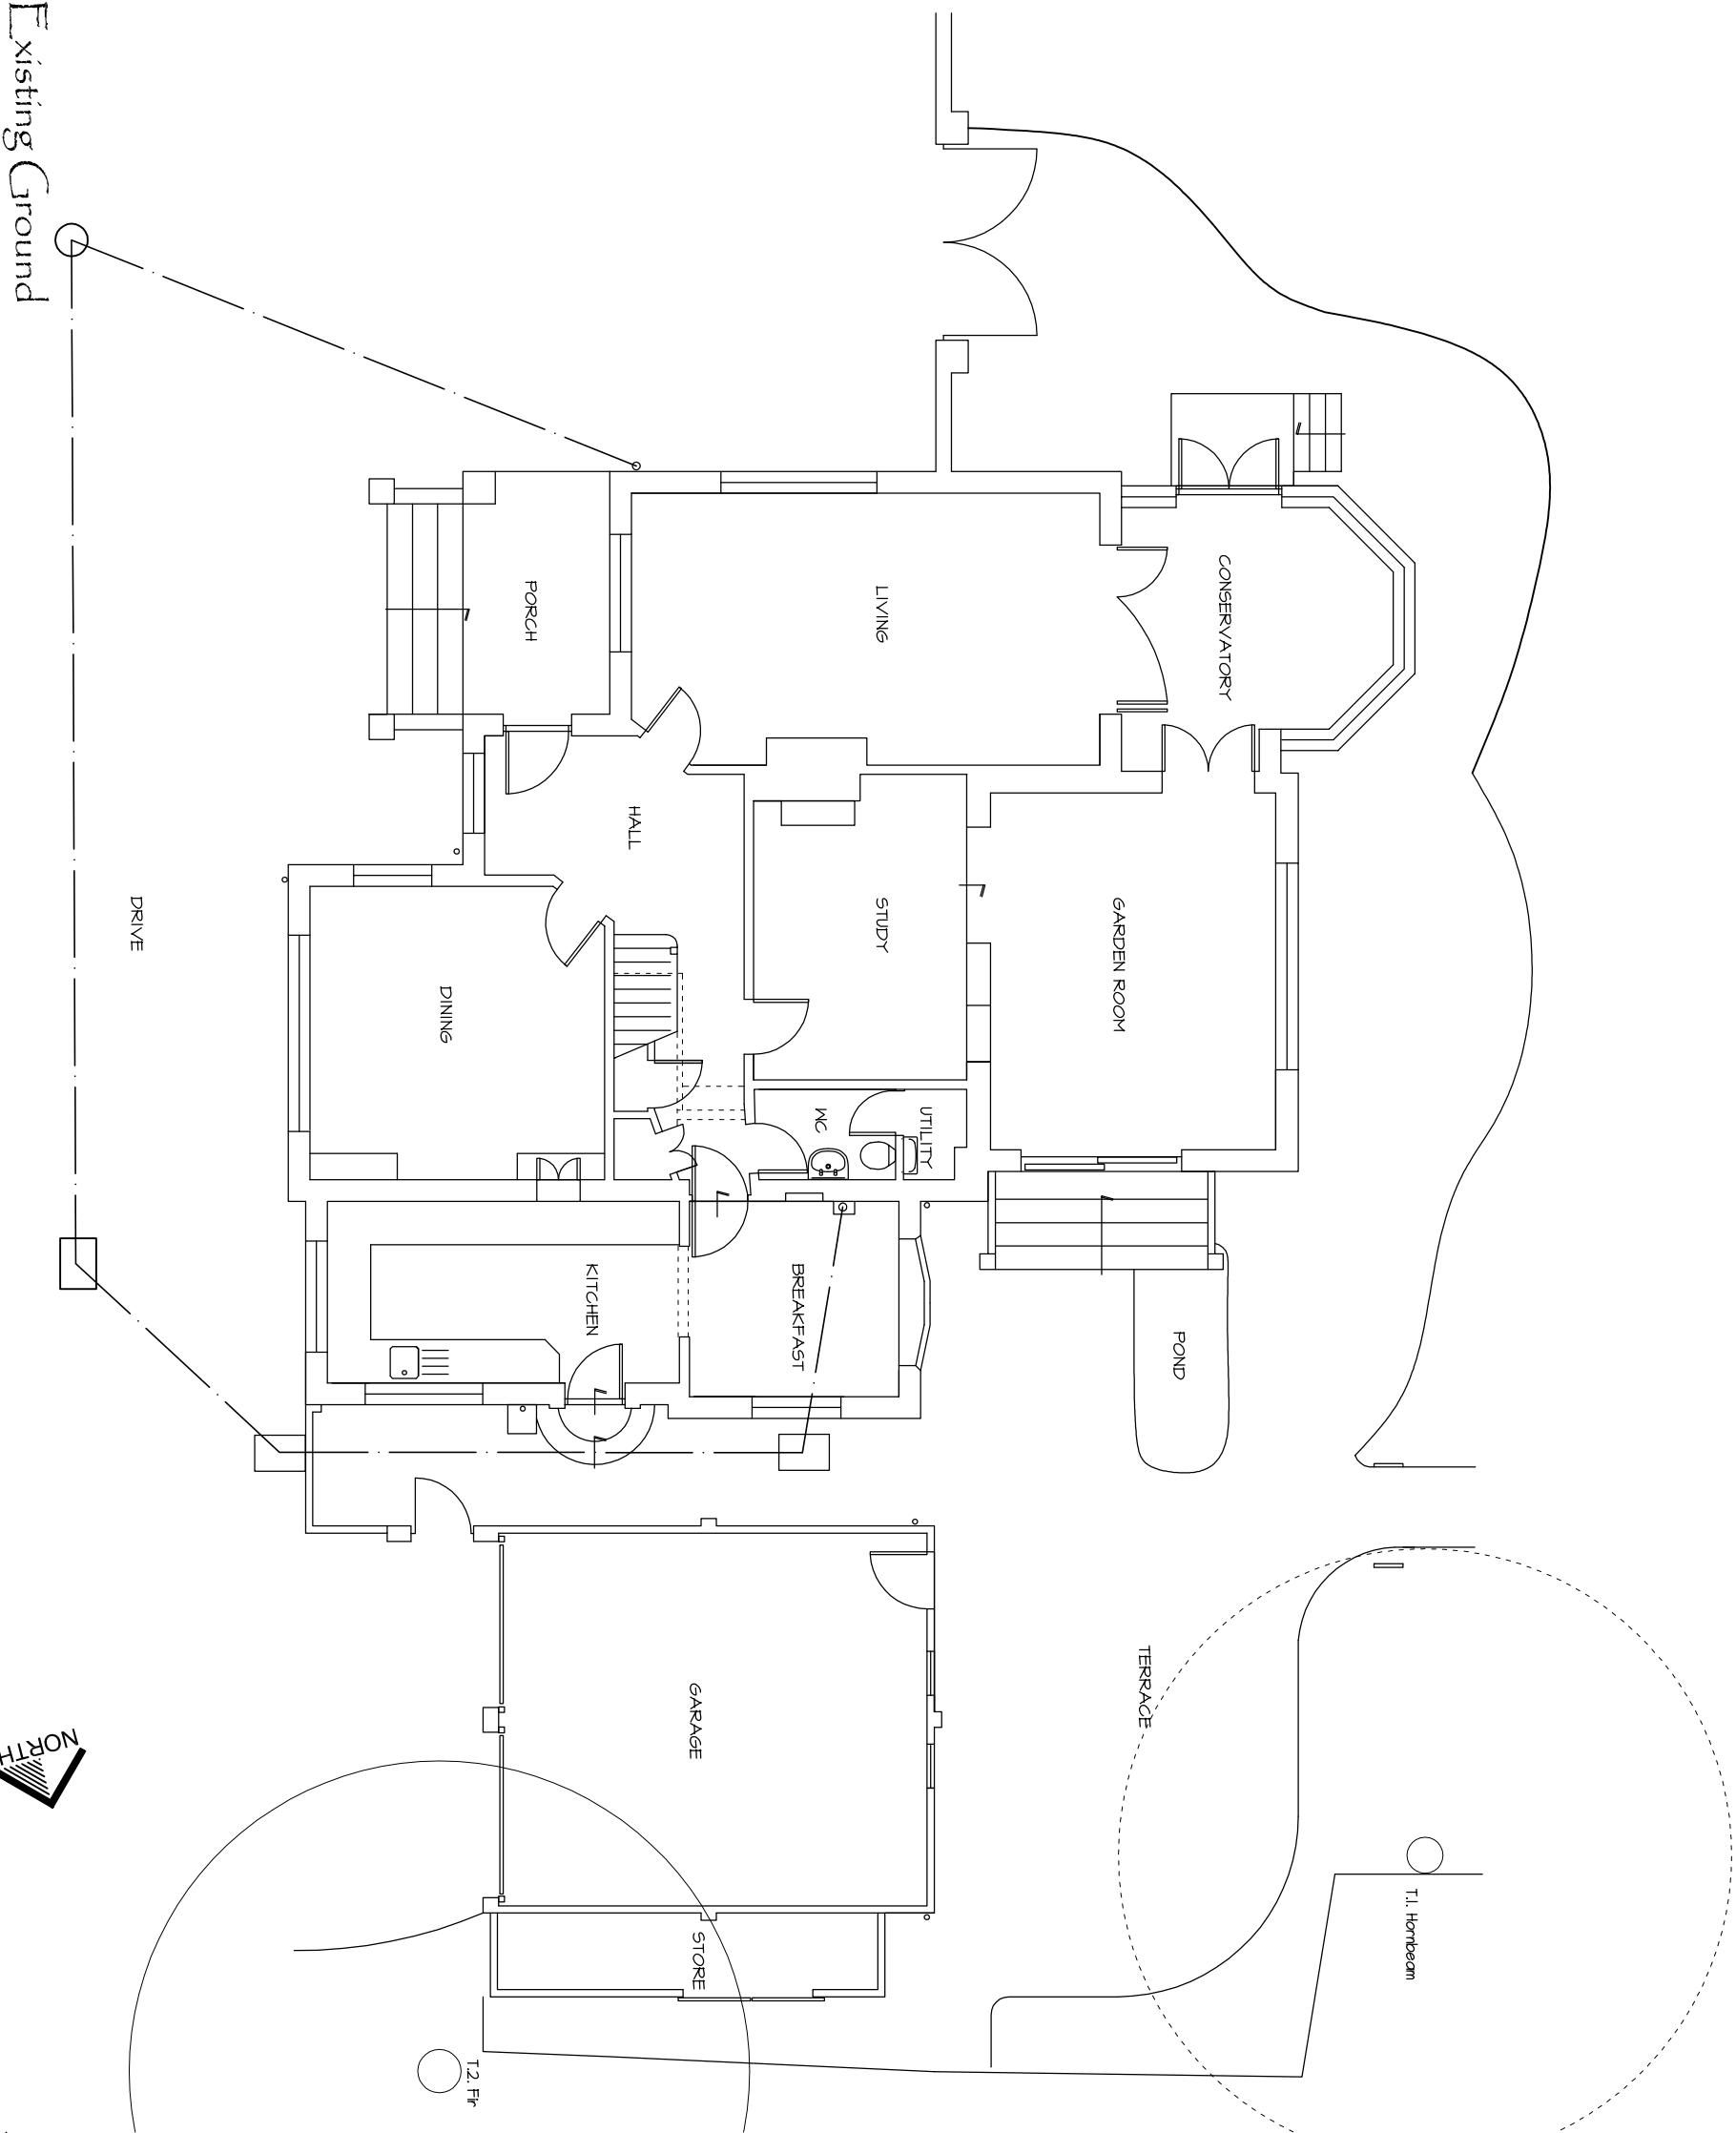

A: 31/08/2018 - confirmed northern boundary

mf designs ltd

Chartered Architects



36 Grove Road • Havant • Hampshire • PO9 1AR
Director: Martin Farrer RIBA • Co Registration No.4507379
e admin@mfdesigns.org.uk

Date: April 2018
Scale: 1:100
Job No: 3200
Dwg No: EX_01 A

EXISTING SURVEY - 16 Wade Court Road, Havant. PO9 2SU