


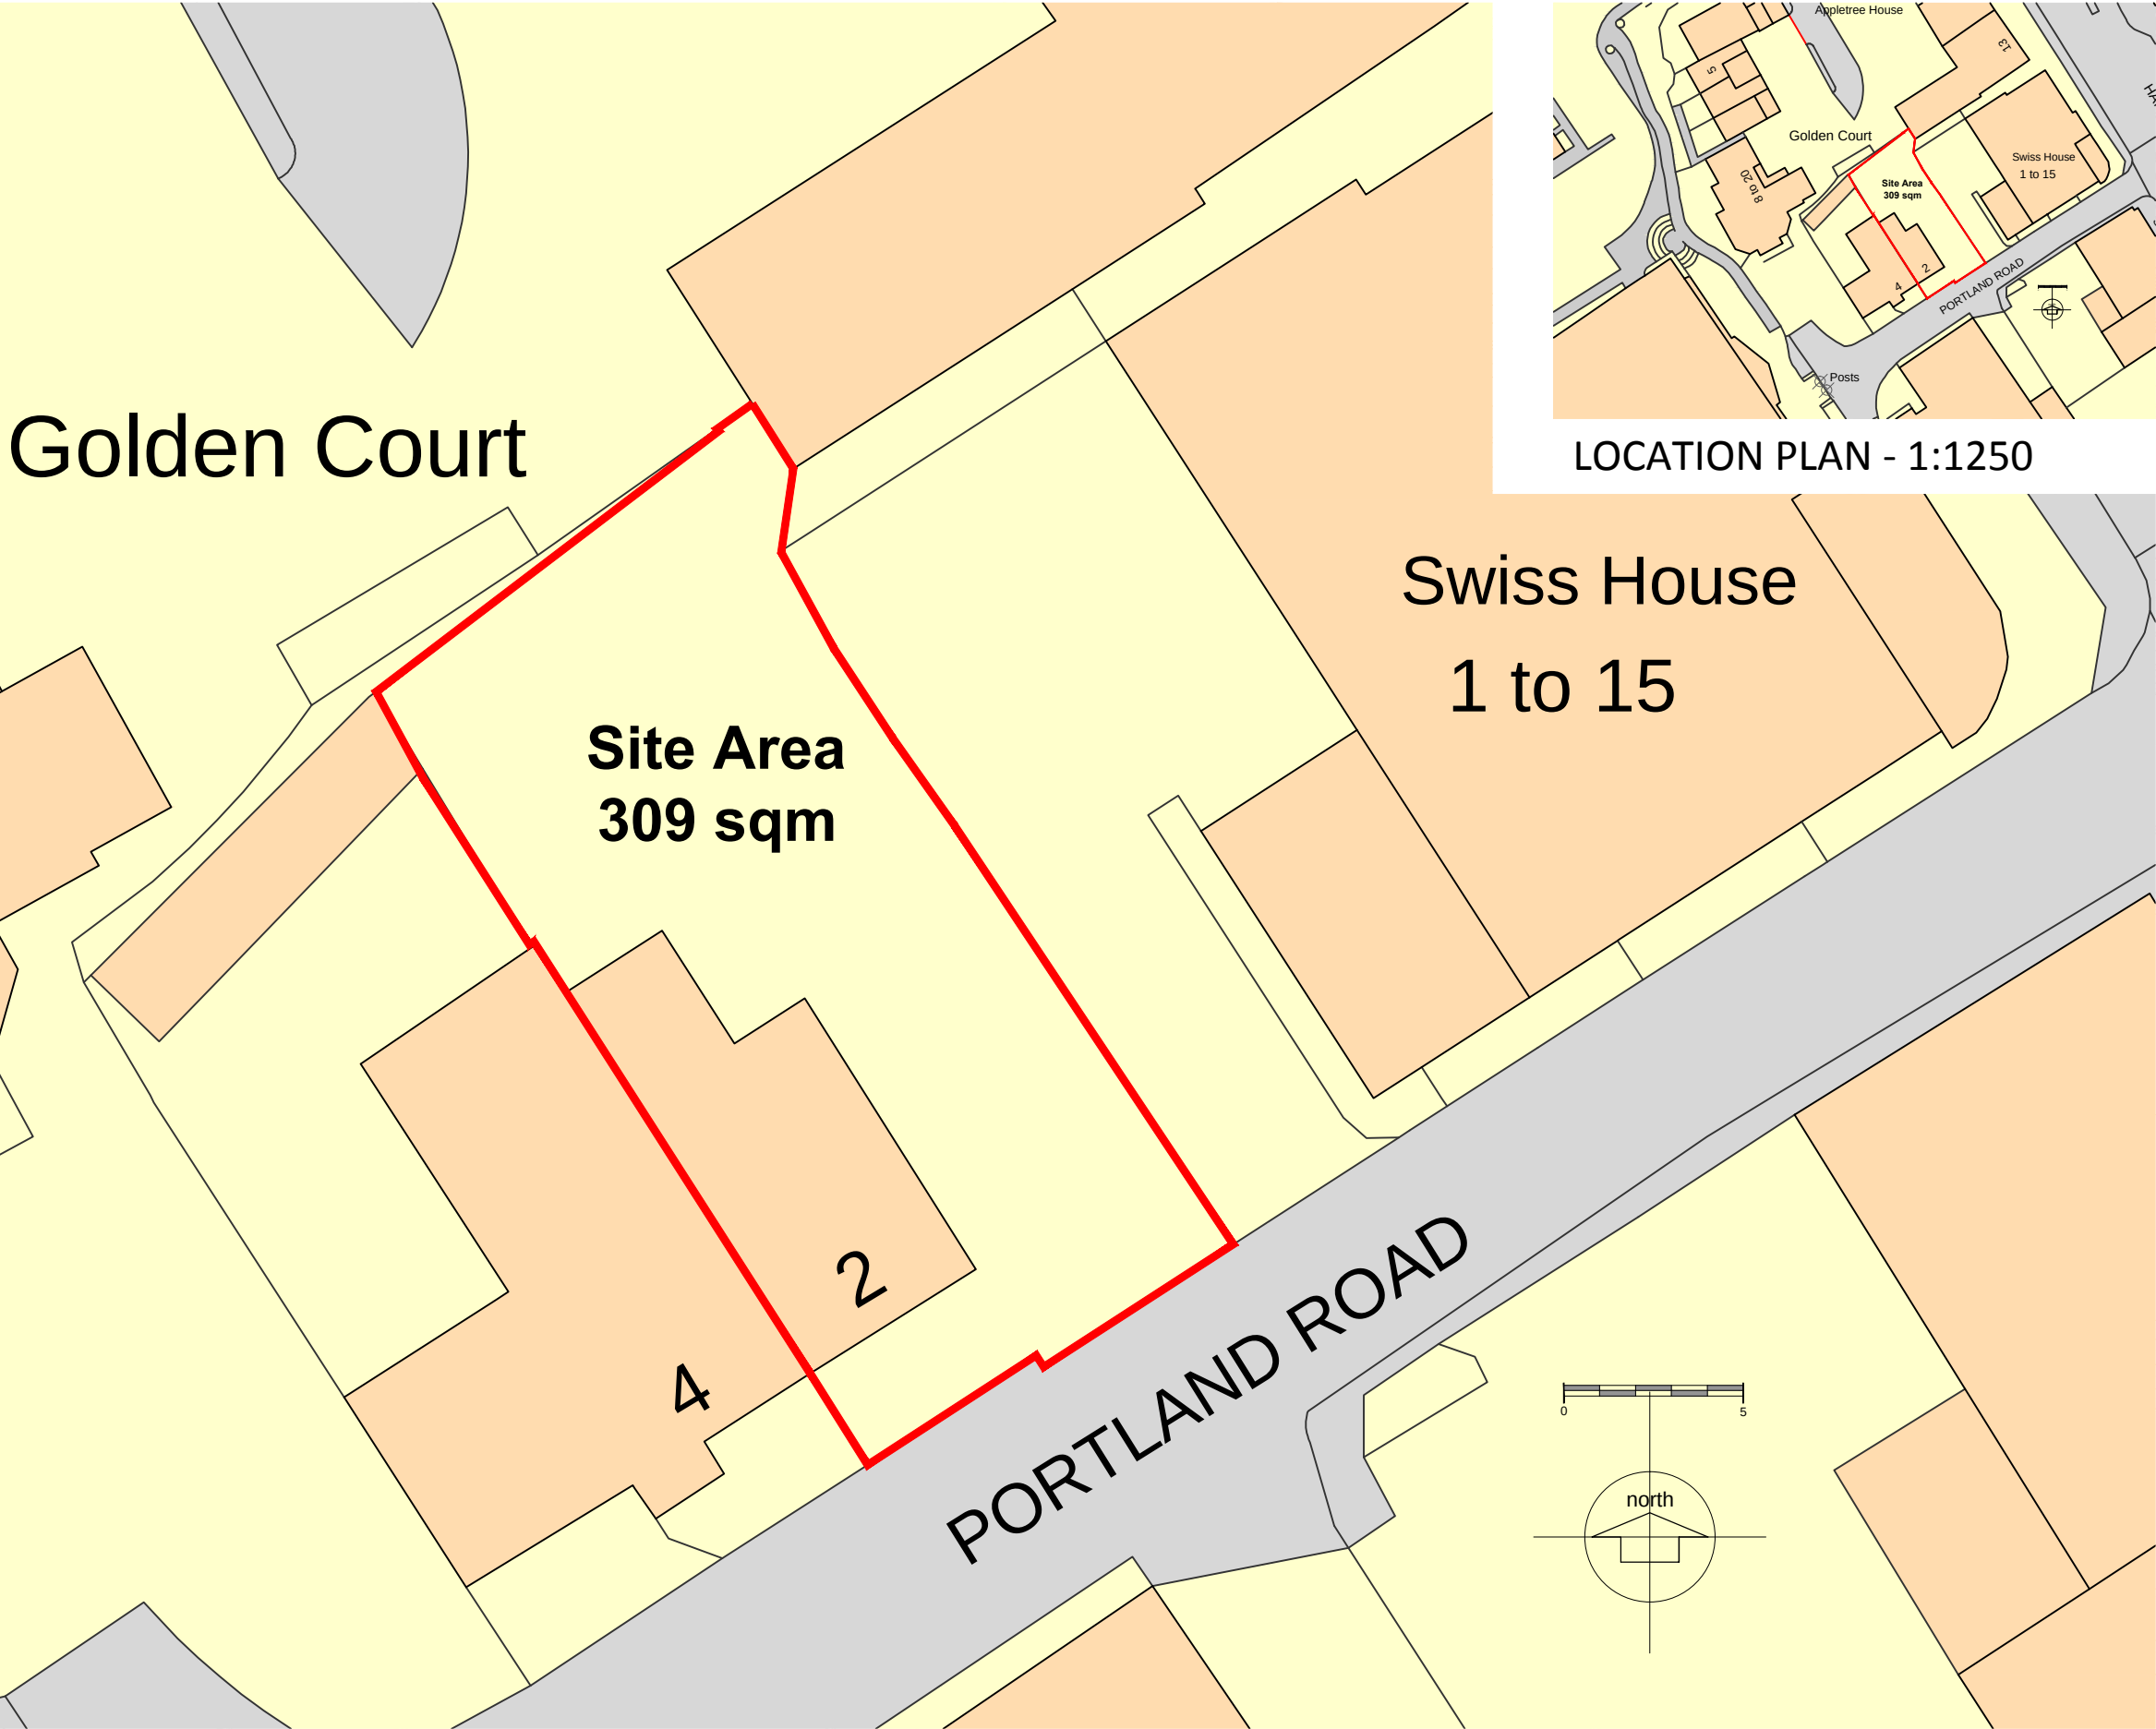

Ordnance Survey, (c) Crown Copyright 2018. All rights reserved. Licence number 100022432

BLOCK PLAN AS EXISTING - 1:200

PORTLAND ROAD - WATERLOOVILLE

NOTES:
This drawing has been prepared for the purposes of concept and design development and is not to be used for any other purpose. Dimensions are indicative and should be referenced against measured surveys only.

This drawing is the property of Martin Ralph and must not be reproduced, in part or whole, or deviated from, without their permission.

AMENDMENTS		DATE
B	Boundary adjusted to reflect fence	02.08.18
A	Site Area & Location plan added	09.05.18

CLIENT
ALOHA DEVELOPMENTS LTD

PROJECT
**GROUND FLOOR EXTENSION AND
NEW GARAGE
2 PORTLAND ROAD,
WATERLOOVILLE**

DRAWING TITLE
**BLOCK PLAN
AS EXISTING**

DATE
JANUARY 2018

SCALE
1:200, 1:1250 @ A3

DRAWING No.	REVISION
18A_001 02	B

MARTIN RALPH

ARCHITECTS
RIBA  **CHARTERED ARCHITECTS
SURVEYORS & ENGINEERS**
Chartered Practice
Part of **THE MARTIN RALPH GROUP**

11 Dagoon House Hussar Court Brambles Business Park Portsmouth Hampshire PO7 7SF	www.martinralph.co.uk info@martinralph.co.uk T. 023 9225 7711 F. 023 9225 7712
---	--