


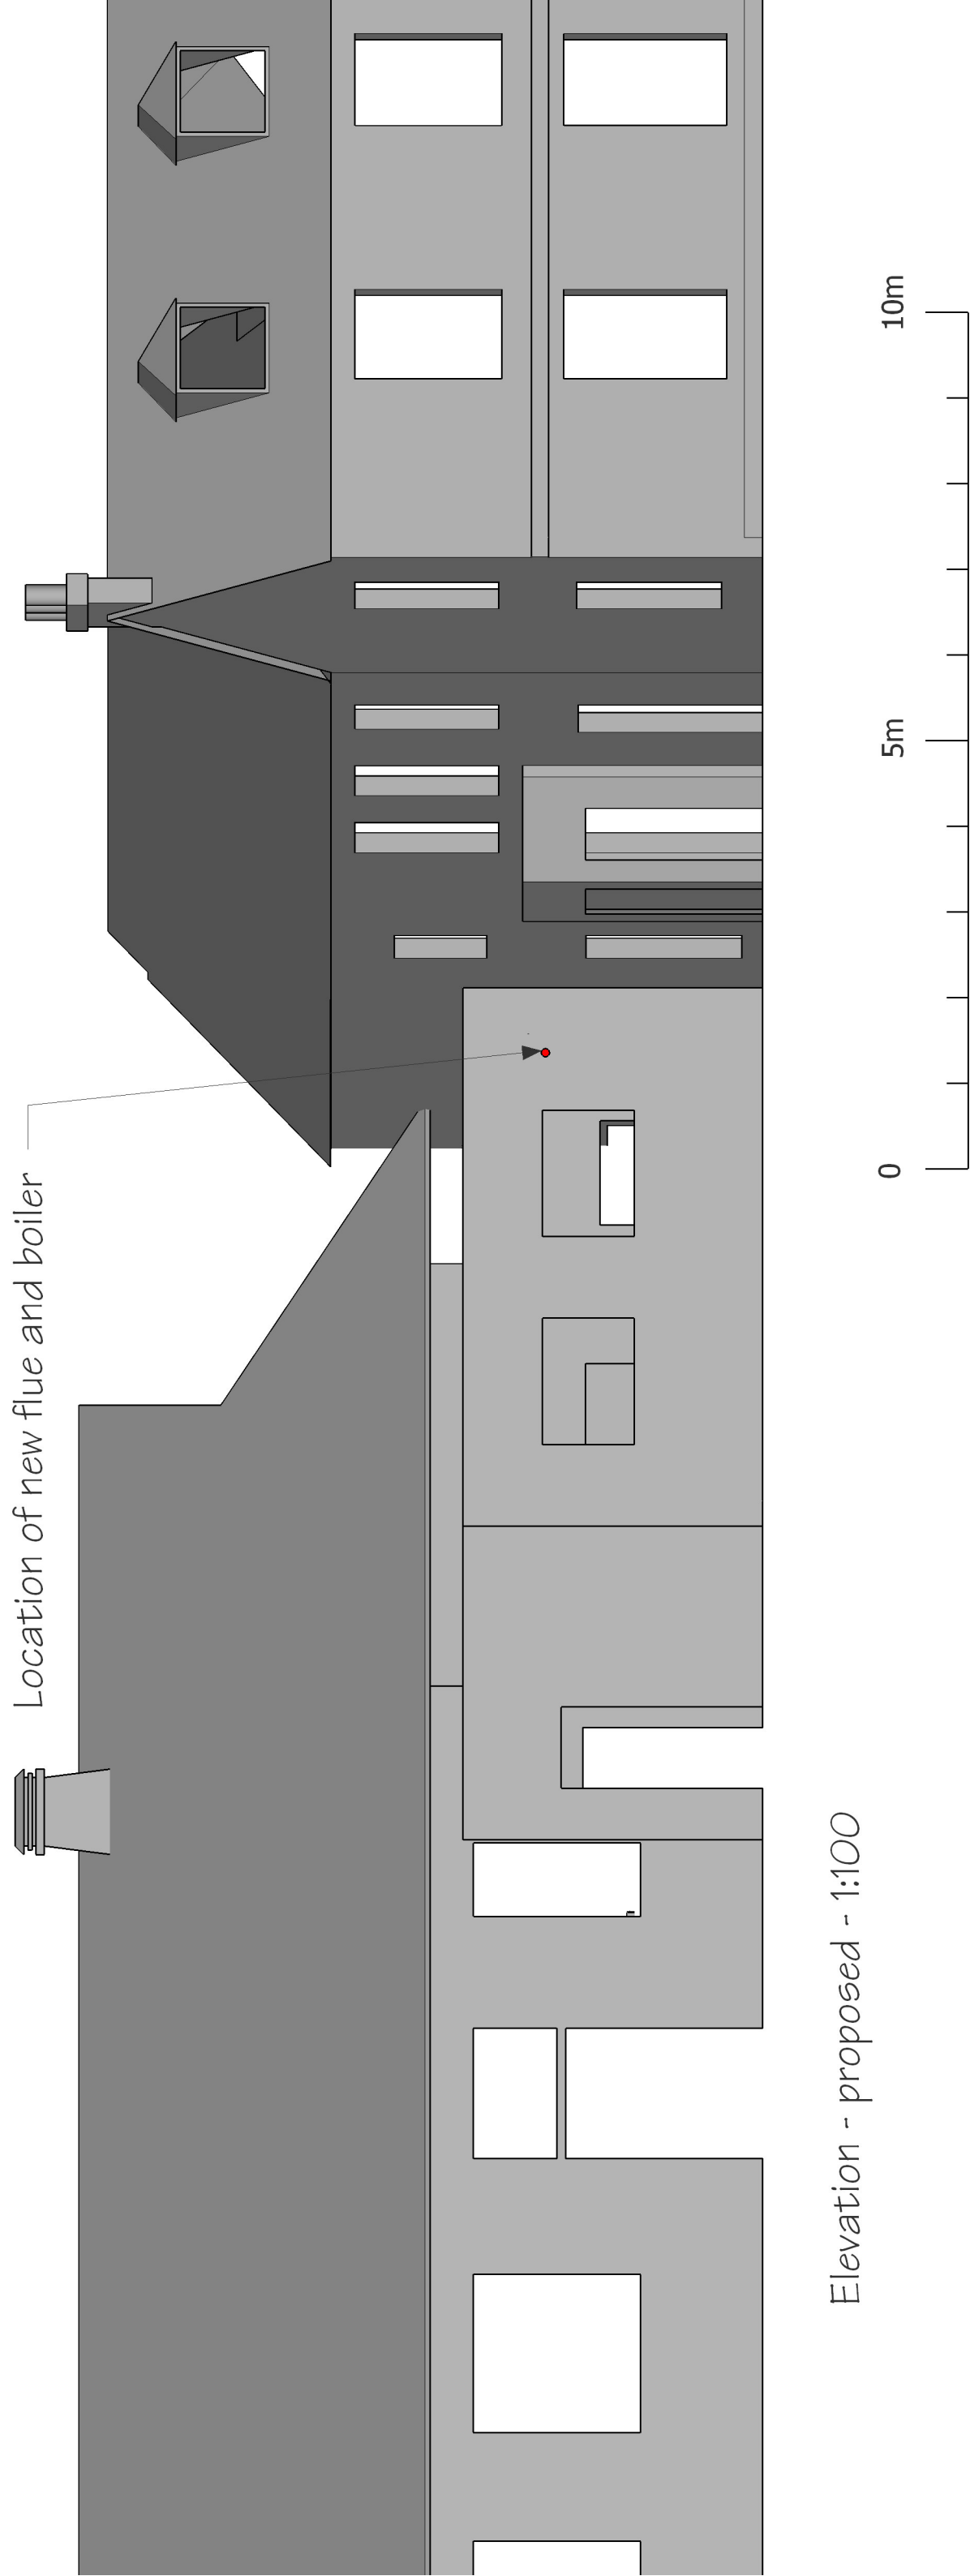

Elevation - proposed - 1:100