


This drawing is the copyright of HJCONCEPTS LTD and may not be copied, altered or reproduced in any way without their written authority. © H J Concepts Limited 2017

Do not scale this drawing. Use written dimensions only. All dimensions shall be checked on site prior to commencement of work.


IF IN DOUBT ASK

DO NOT SCALE: This note may be omitted for PLANNING PURPOSES ONLY. Original documents only may be relied upon. Inaccuracies may occur due to printing, scanning and other forms of copying.

This drawing has been produced for Driftstone Homes Ltd for the works at Units 51-57 Frogmore Lane Waterlooville PO8 9QN and is submitted as part of a Planning Application and is not intended for use by any other person or for any other purpose

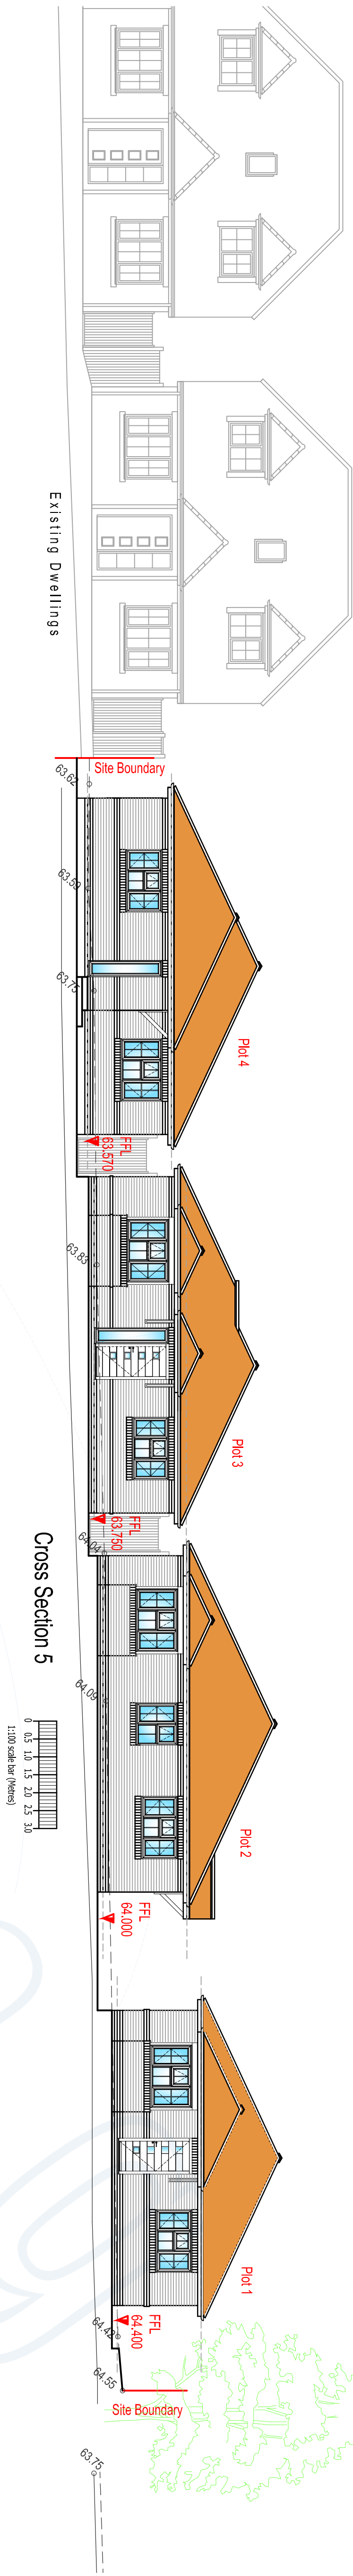


Existing Ground levels
Finished Ground
FFL 63.850
Finished Floor Ground

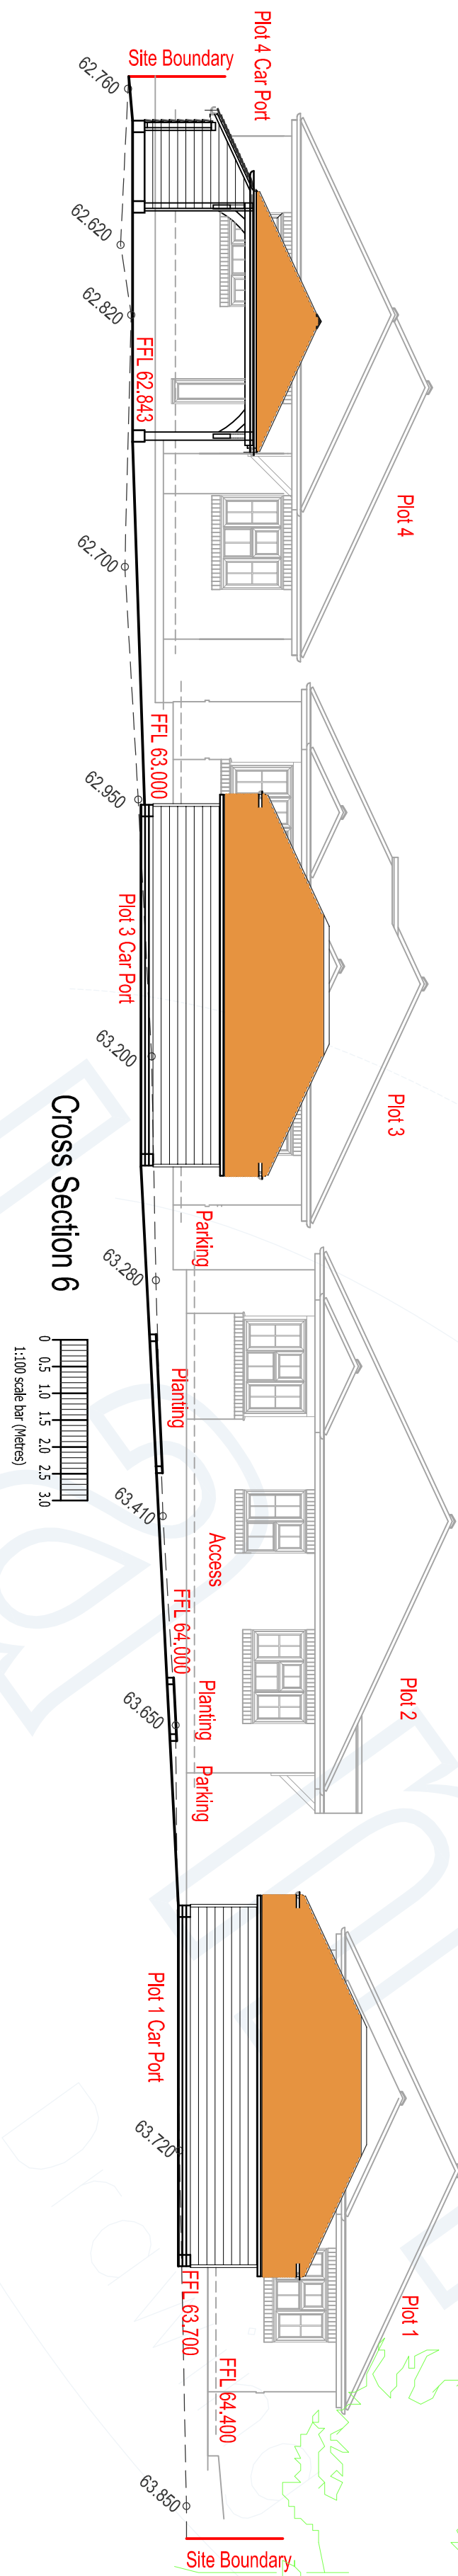

Cross Section 6


0 0.5 1.0 1.5 2.0 2.5 3.0
1:100 scale bar (Metres)

0 0.5 1.0 1.5 2.0 2.5 3.0
1:100 scale bar (Metres)

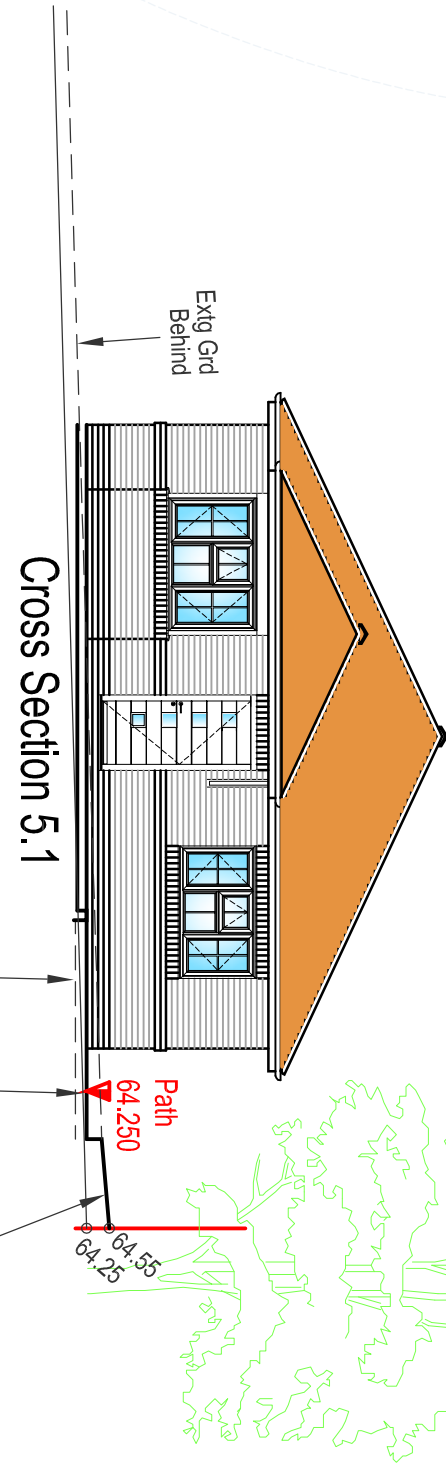

Cross Section 5.1

U/S Plain Construction (+150mm) Exig Grid
Exig Grid Behind
Exig Grid Beyond Outside RPA

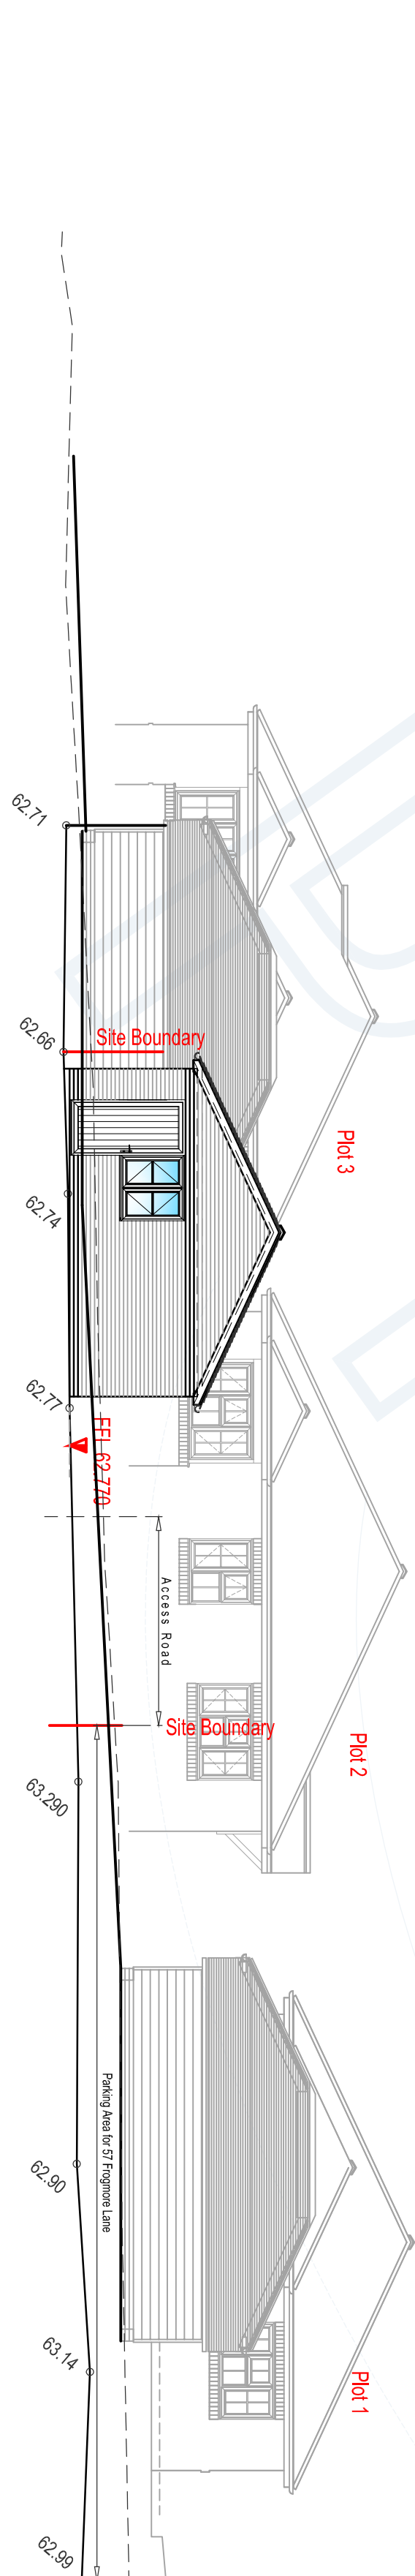

Cross Section 7

0 0.5 1.0 1.5 2.0 2.5 3.0
1:100 scale bar (Metres)



Site Plan 1:500

0 5 10 15 20 30 40 50
1:500 scale bar (Metres)

A 19 Dec 17 Section 5.1 Added (Plot 1)

16 Nov 17 Issued in Support of Planning Application

REV	DATE	DESCRIPTION	BY
-----	------	-------------	----

HJCONCEPTSLTD

Suite 100, Fareham Reach
166 Fareham Road, Gosport,
Hampshire, PO13 0FW

Telephone: 01329 286854, Email: info@hjonceptsltd.co.uk

CLIENT PROJECT TITLE

Driftstone Homes Ltd
51-57 Frogmore Lane
Waterlooville PO8 9QN

Sectional Elevations 5 - 7

17-1208 — PL 09

17-1208 — PL 09

17-1208 — PL 09