


PHYSICAL SCALE IN METERS @ 1:1250

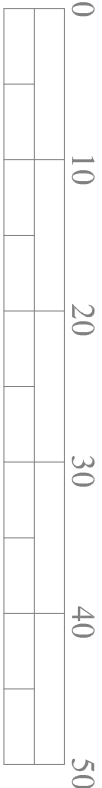

PHYSICAL SCALE IN METERS @ 1:500

NOTES:
This drawing has been produced solely for PLANNING/DESIGN.
Do not Scale from this Drawing except for planning purposes.
Any drainage shown is presumed and to be checked on site before commencement of works.
This drawing is the copyright of MF Designs Ltd.



Produced on 20 March 2018 from the Ordnance Survey National Geographic Database and incorporating surveyed revision available at this date.
This map shows the area bounded by 474182,105483 474182,105625 474324,105625 474324,105483
Reproduction in whole or part is prohibited without the prior permission of Ordnance Survey.
© Crown copyright 2018. Supplied by CofE Ltd trading as UKPlanningMaps.com a licensed Ordnance Survey partner (100054135).
Data licensed for 1 year, expiring 20 March 2019. Unique plan reference v2b/23240/317385

Location



Block

A: 12/04/2018 - road names included

mf designs ltd

Chartered Architects



36 Grove Road • Havant • Hampshire • PO9 1AR
Director: Martin Farrer RIBA • Co Registration No.4507379
t/f 02392 470967
e admin@mfdesigns.org.uk

Date: March 2018
Scale: 1:1250/500
Job No: 3194
Dwg No: P_03A

EXTENSION & ALTERATIONS - 48 Kings Road, Emsworth. PO10 7HN