



PROPOSED REAR ADDITION & SUN LOUNGES
7, ORCHARD ROAD, HAYLING ISLAND, HANTS.
FOR MR & MRS C. LEWIS.

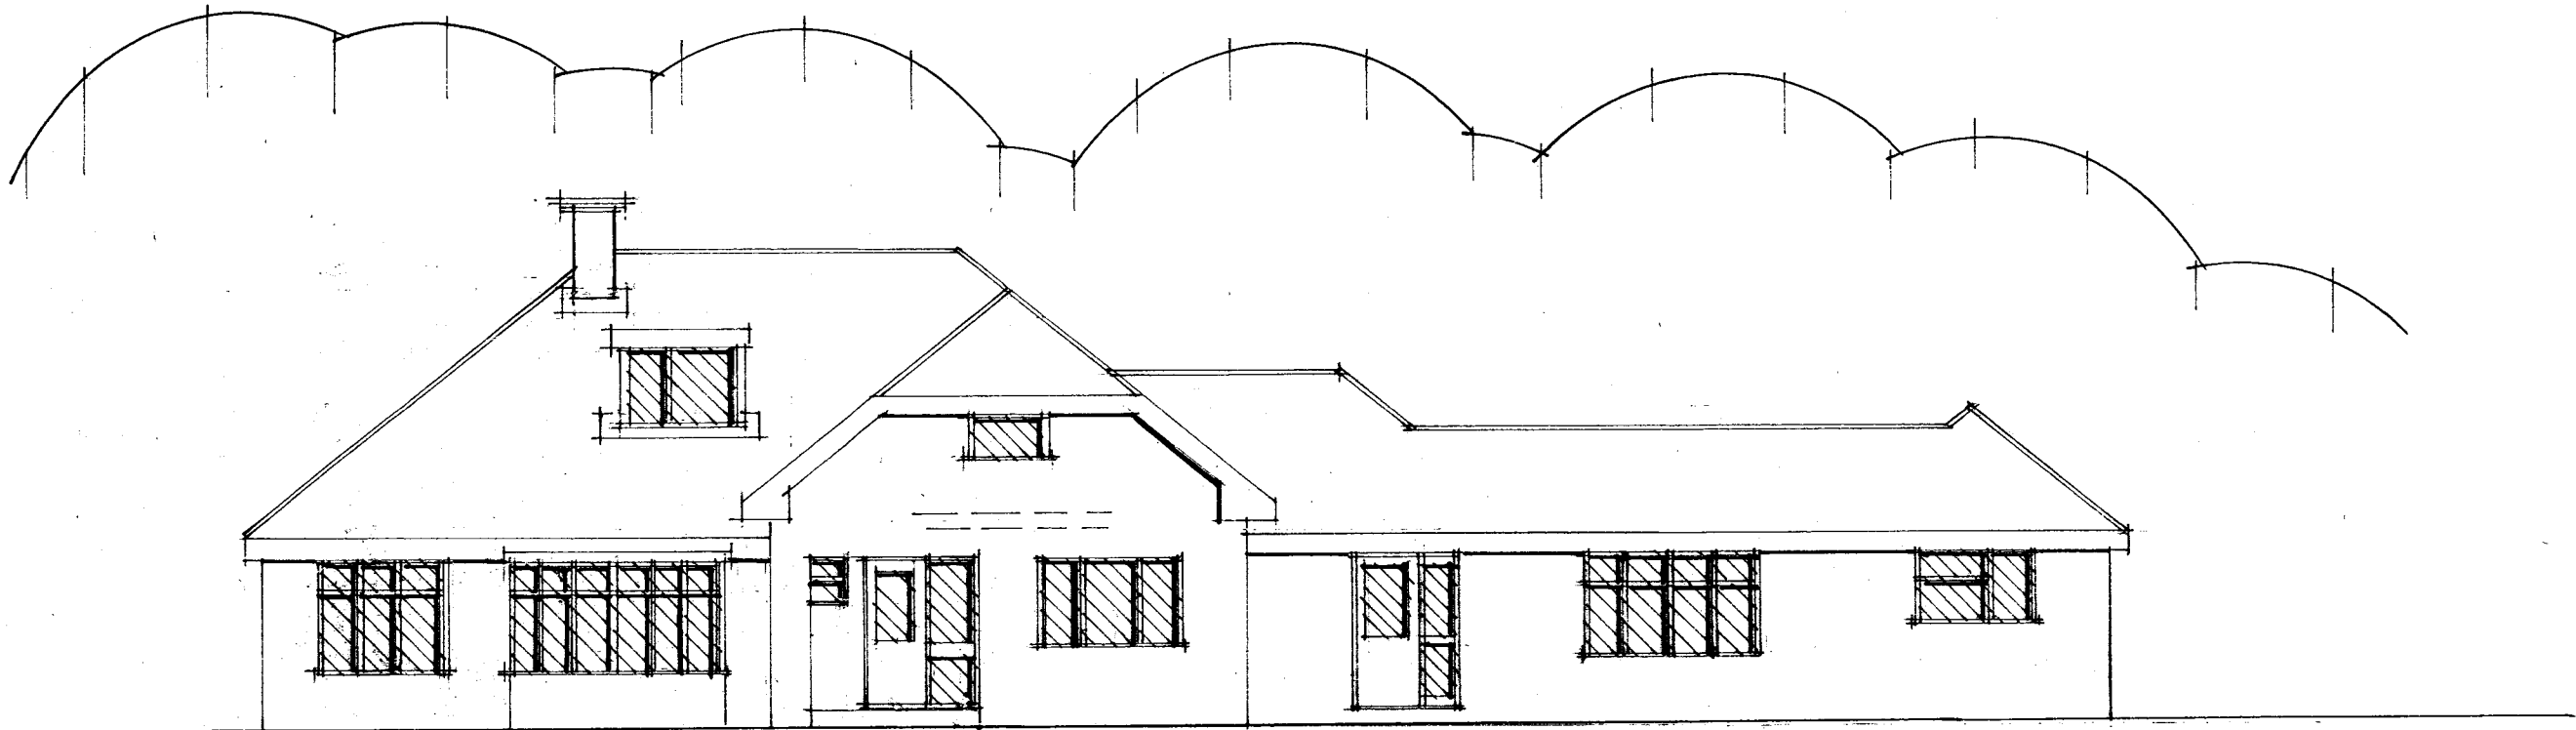

front

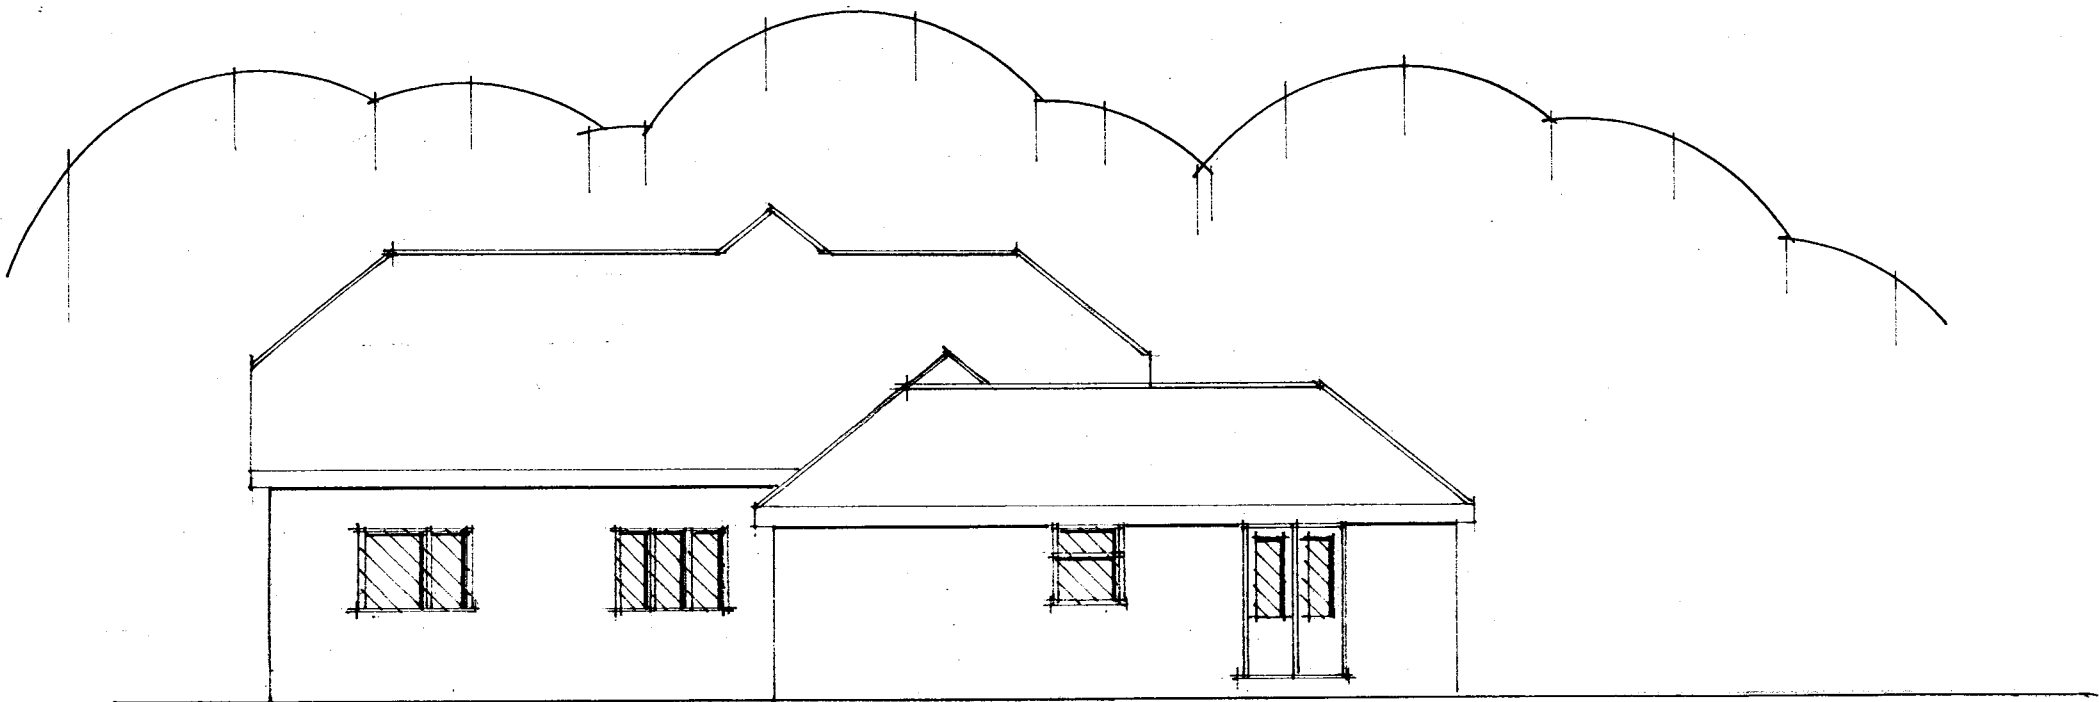

side

HAVANT BOROUGH
COUNCIL
11 APR 2018
RECEIVED

date apr 18
scale 1.

EXISTING ELEVATIONS

PETER J. WALKER
ISLAND DESIGN
182 SEAFRONT, HAYLING ISLAND, HANTS
PO11 9AN
TEL: 02392467571