



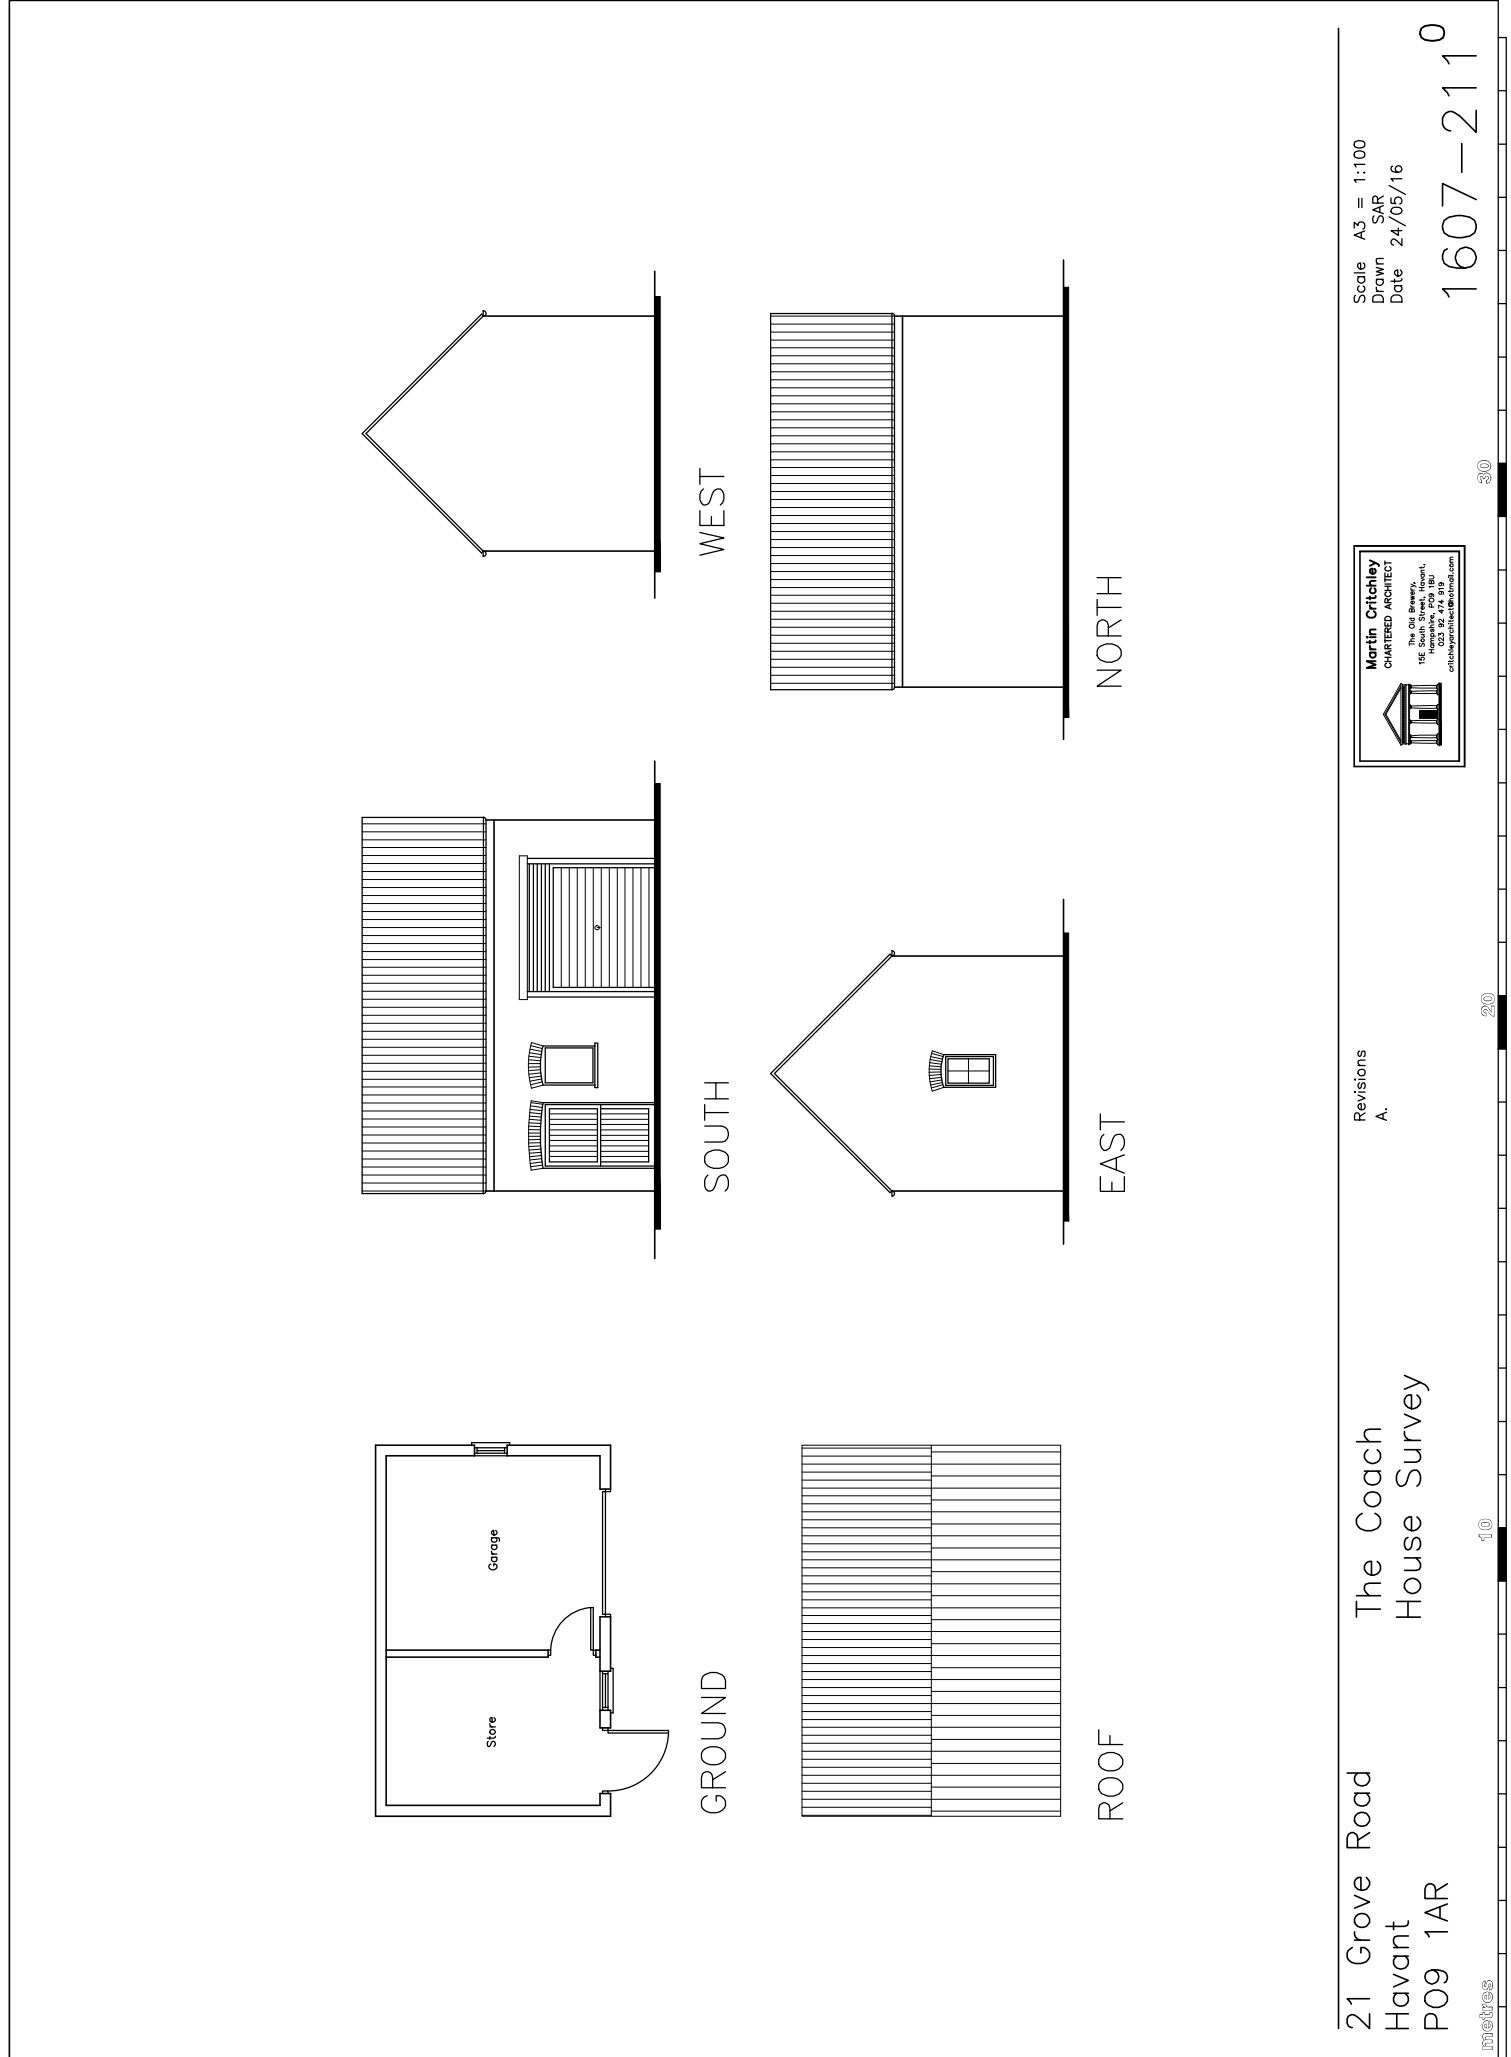

21 Grove Road
Havant
PO9 1AR

The Coach
House Survey

Revisions
A.

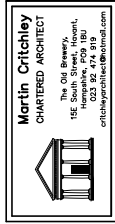

Scale A3 = 1:100
Drawn SAR
Date 24/05/16

1607-2110

metres

10

20

30