
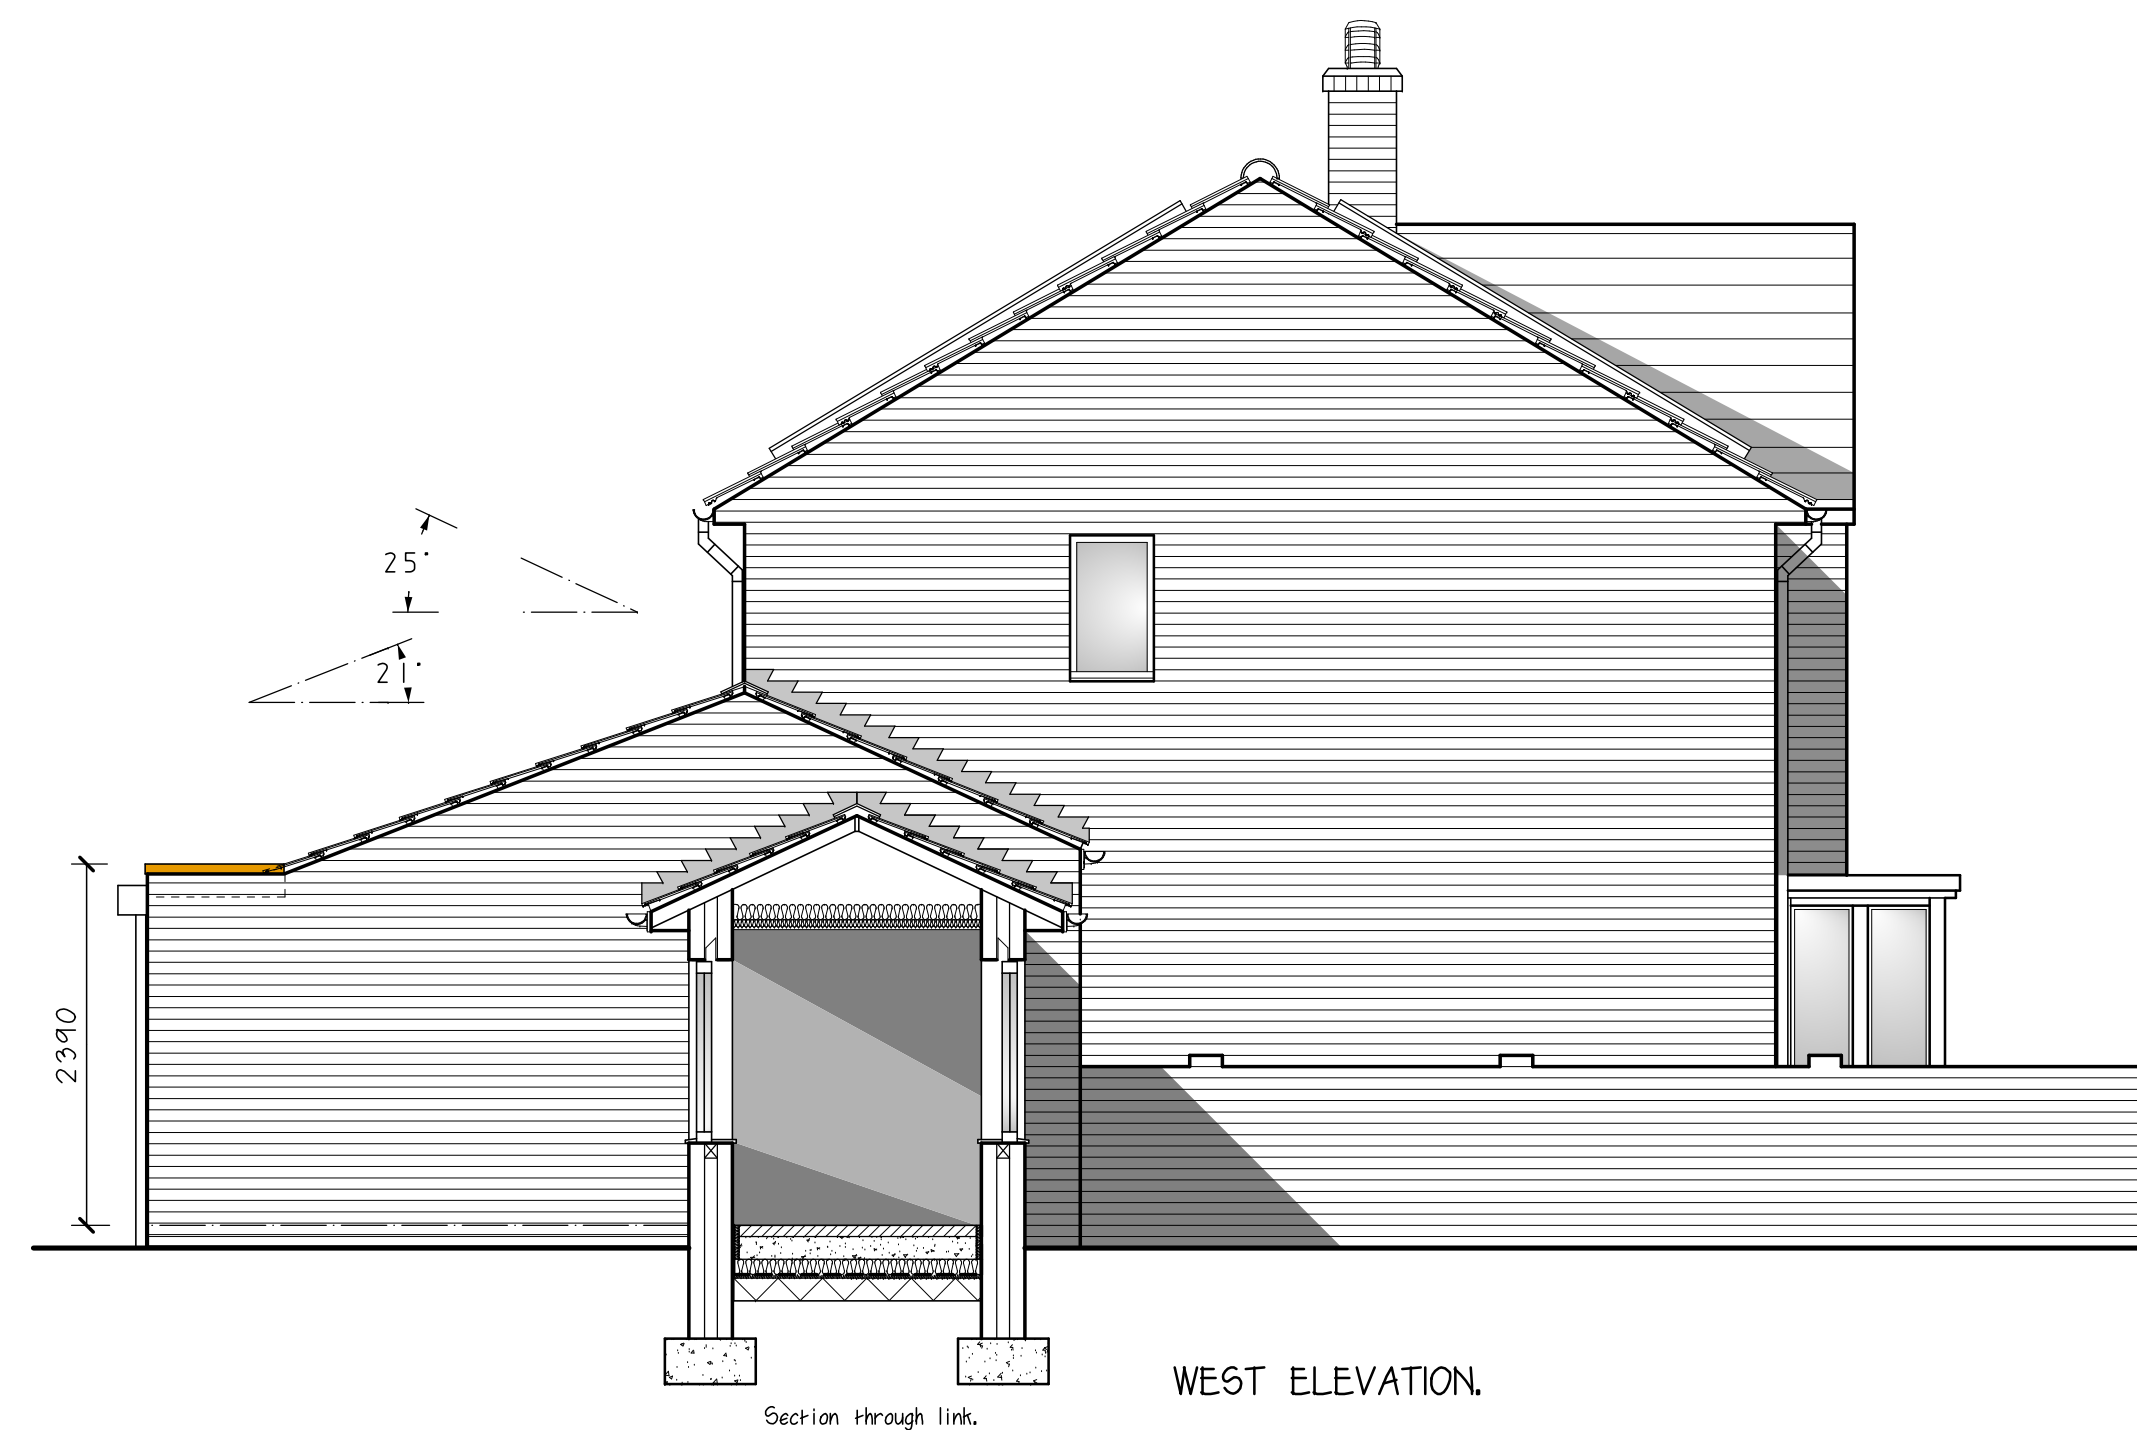
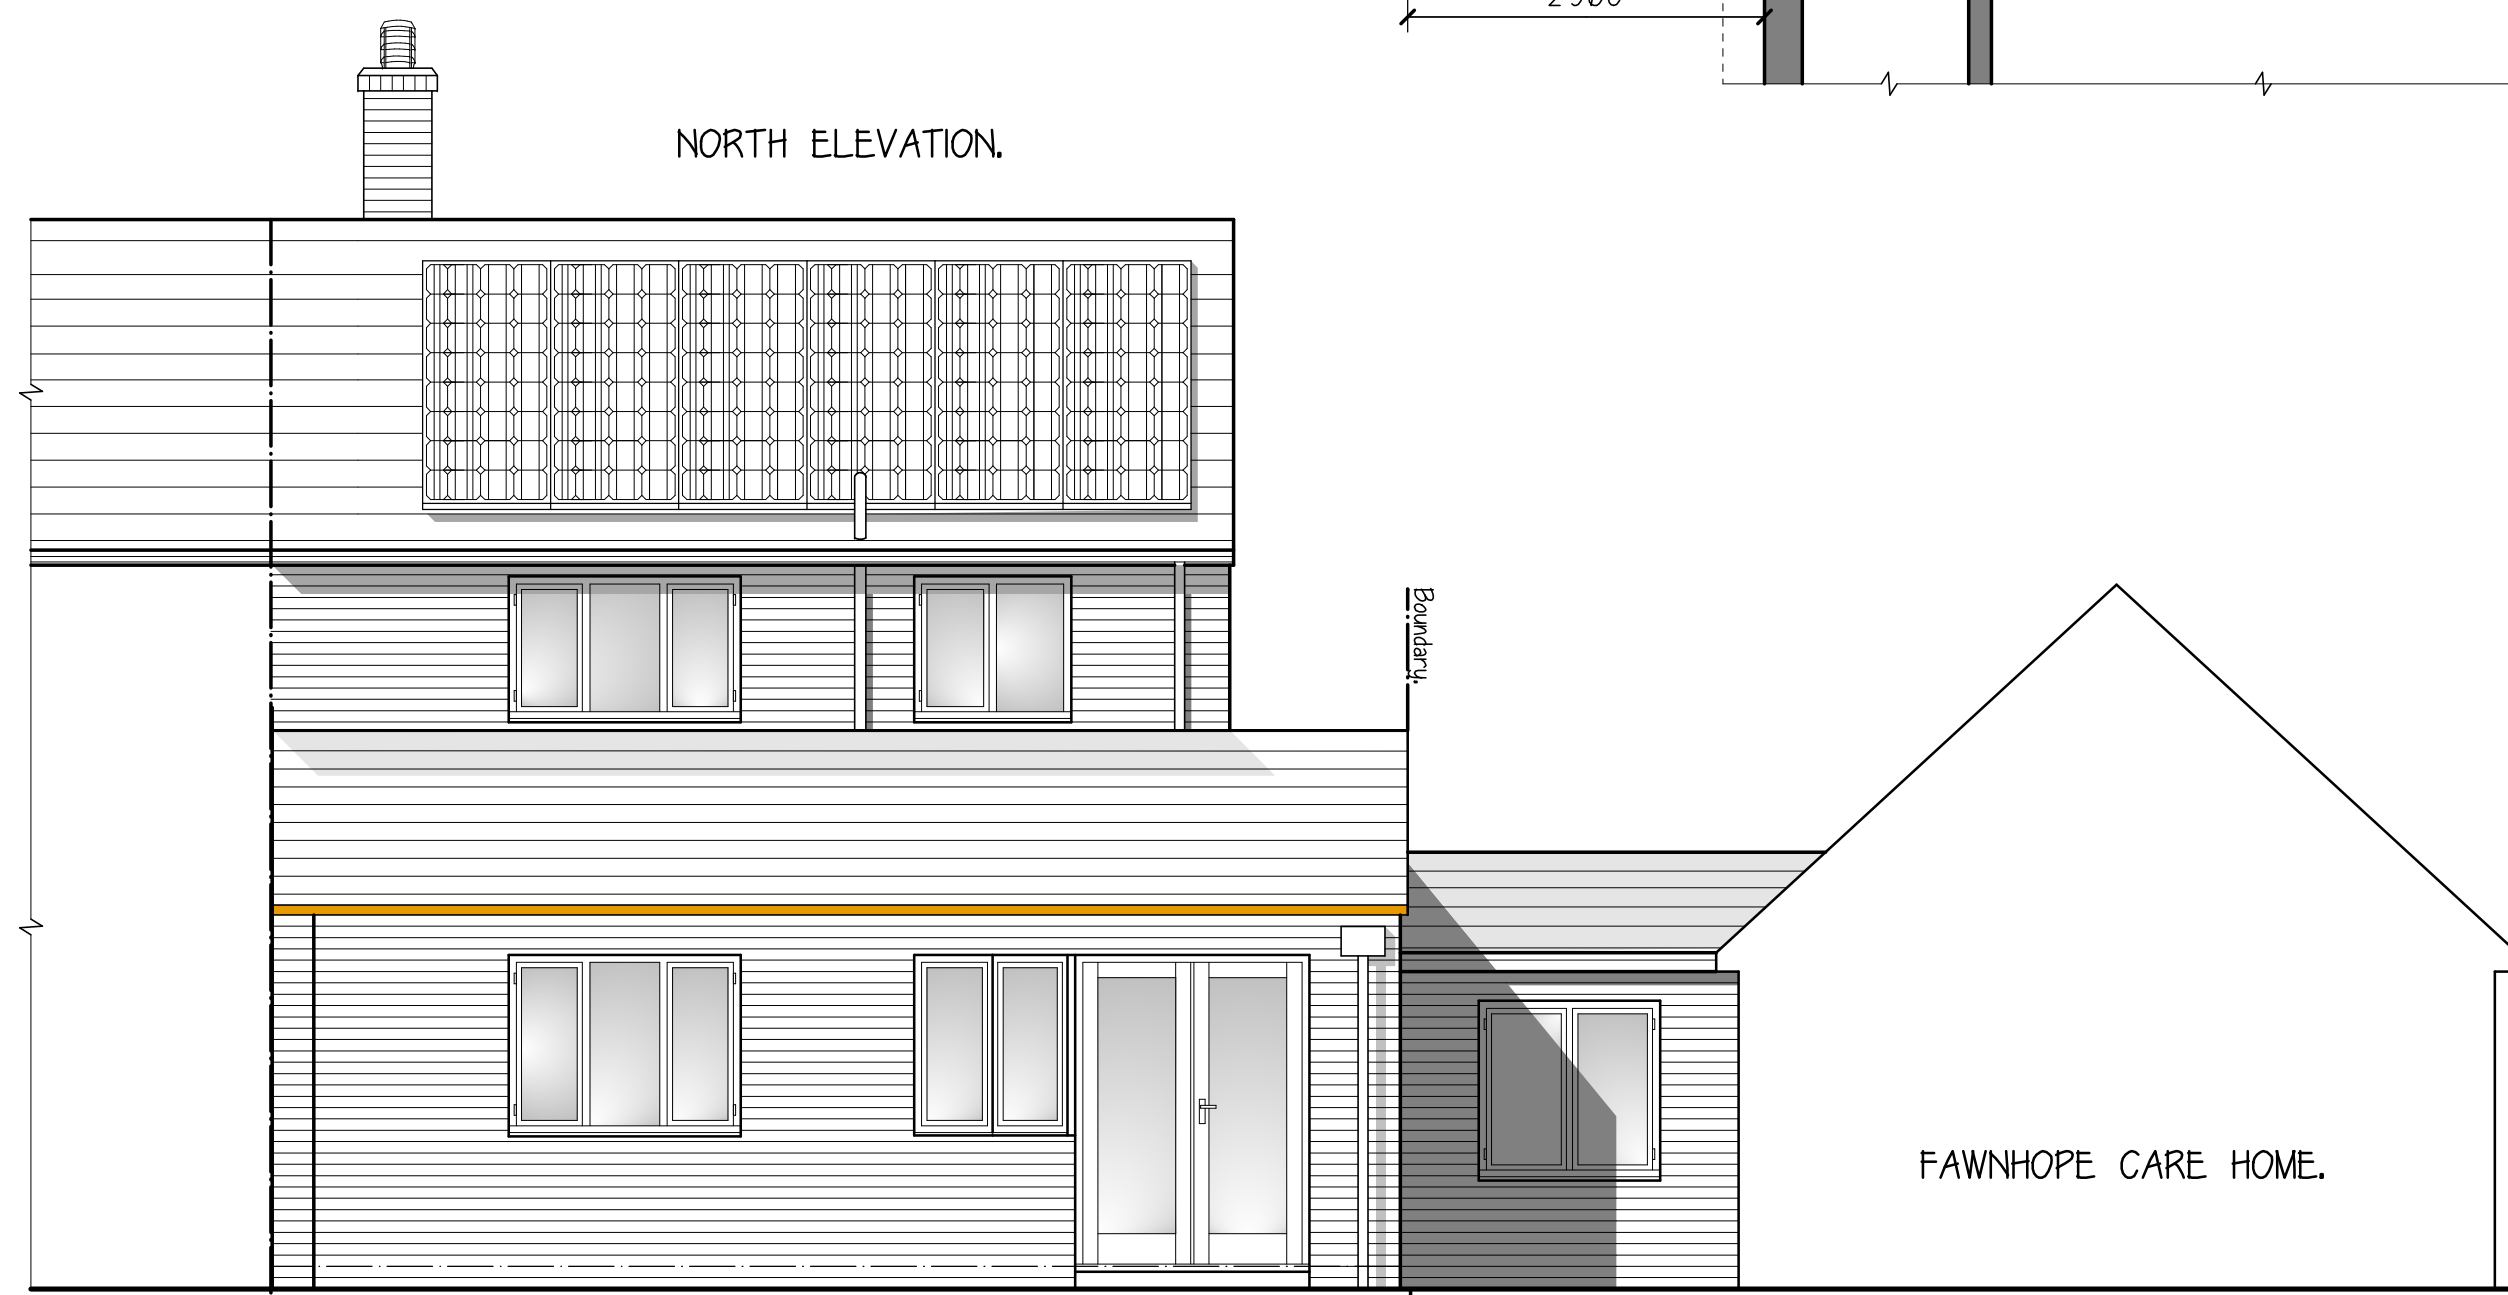
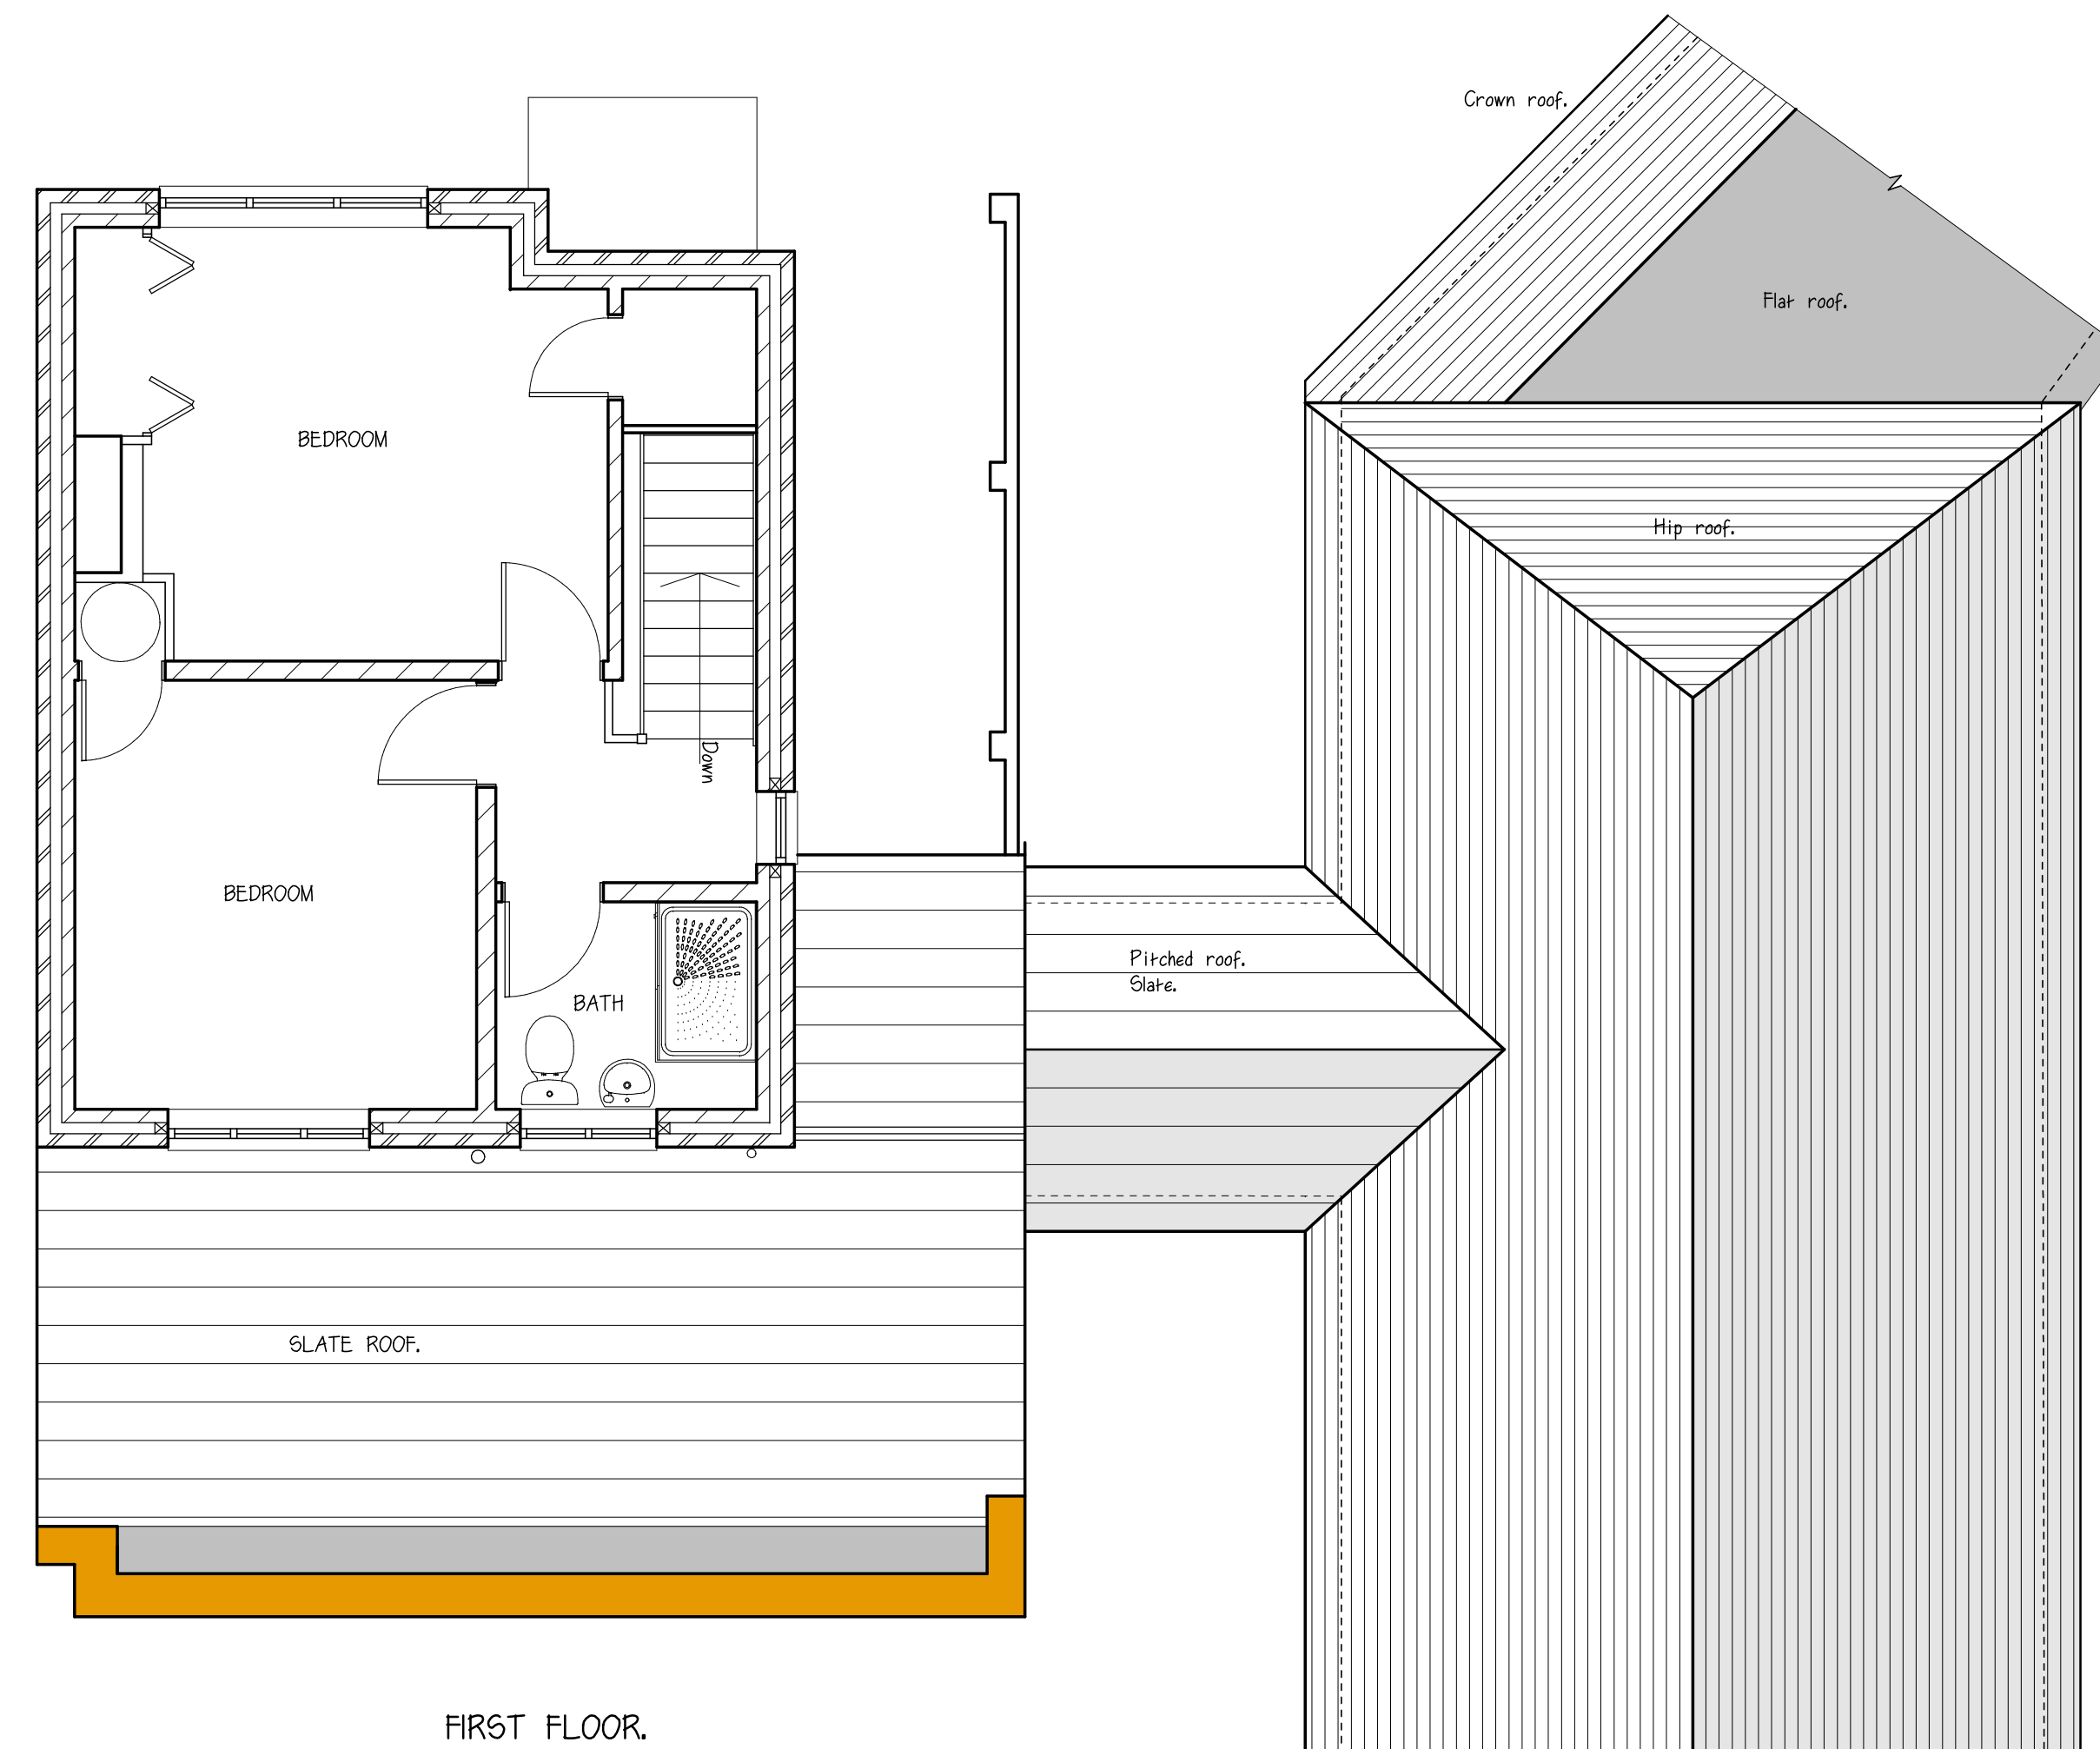


NOTES:
All dimensions must be checked on site and not scaled from this drawing, except for planning & building regs purposes.

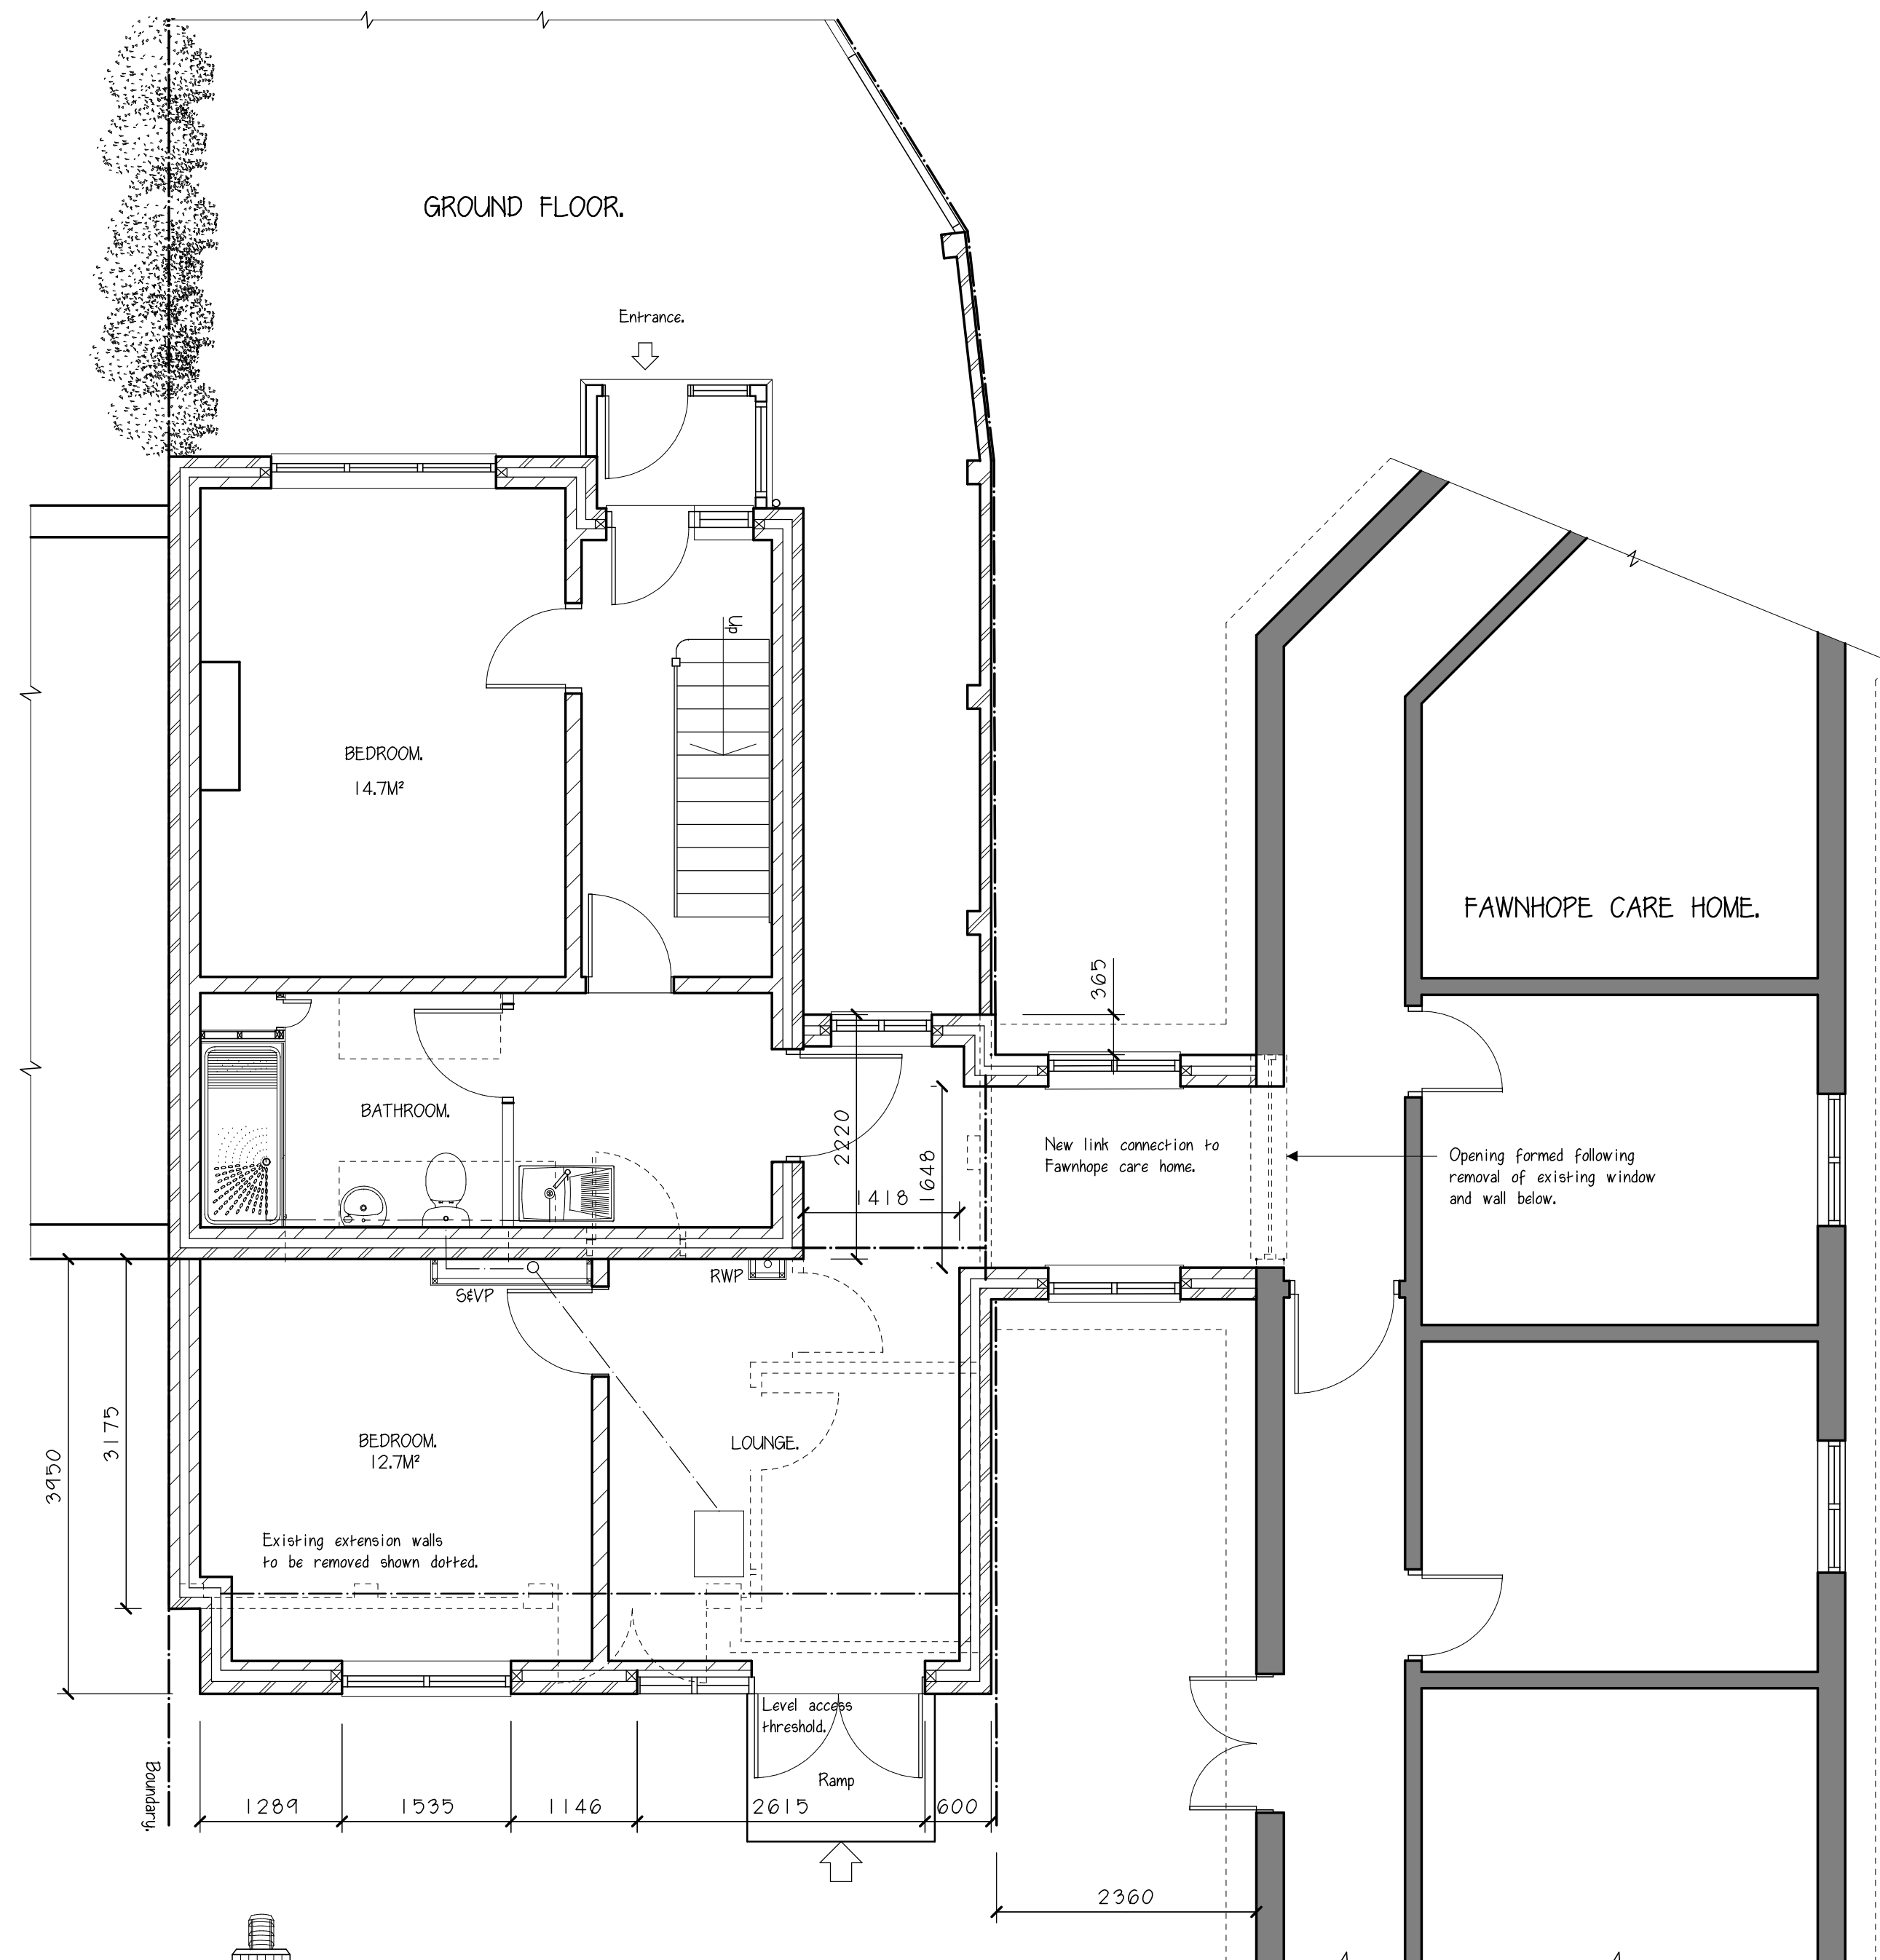

A		Date	Revisions

PDC DESIGN & DEVELOPMENT LTD.
1 STANHOPE GATE
ASHBURTON ROAD
SOUTHSEA
PO5 3JS
t. 02393 076232
m. 07442 172453

Client
Mr & Mrs Sethi.

Job Title
Proposed change of use & extension to:
52 Stockheath road
Havant
PO9 5HQ

Drawing Title
**PLANS & ELEVATIONS.
AS PROPOSED**

Scale	1:50	Sheet	A1
Date	12/12/2017	Drawn by	PHD

Dwg No.	PDC/17/08/170/02	Rev.	-
---------	------------------	------	---