


32A High Lawn Way - 2207.18

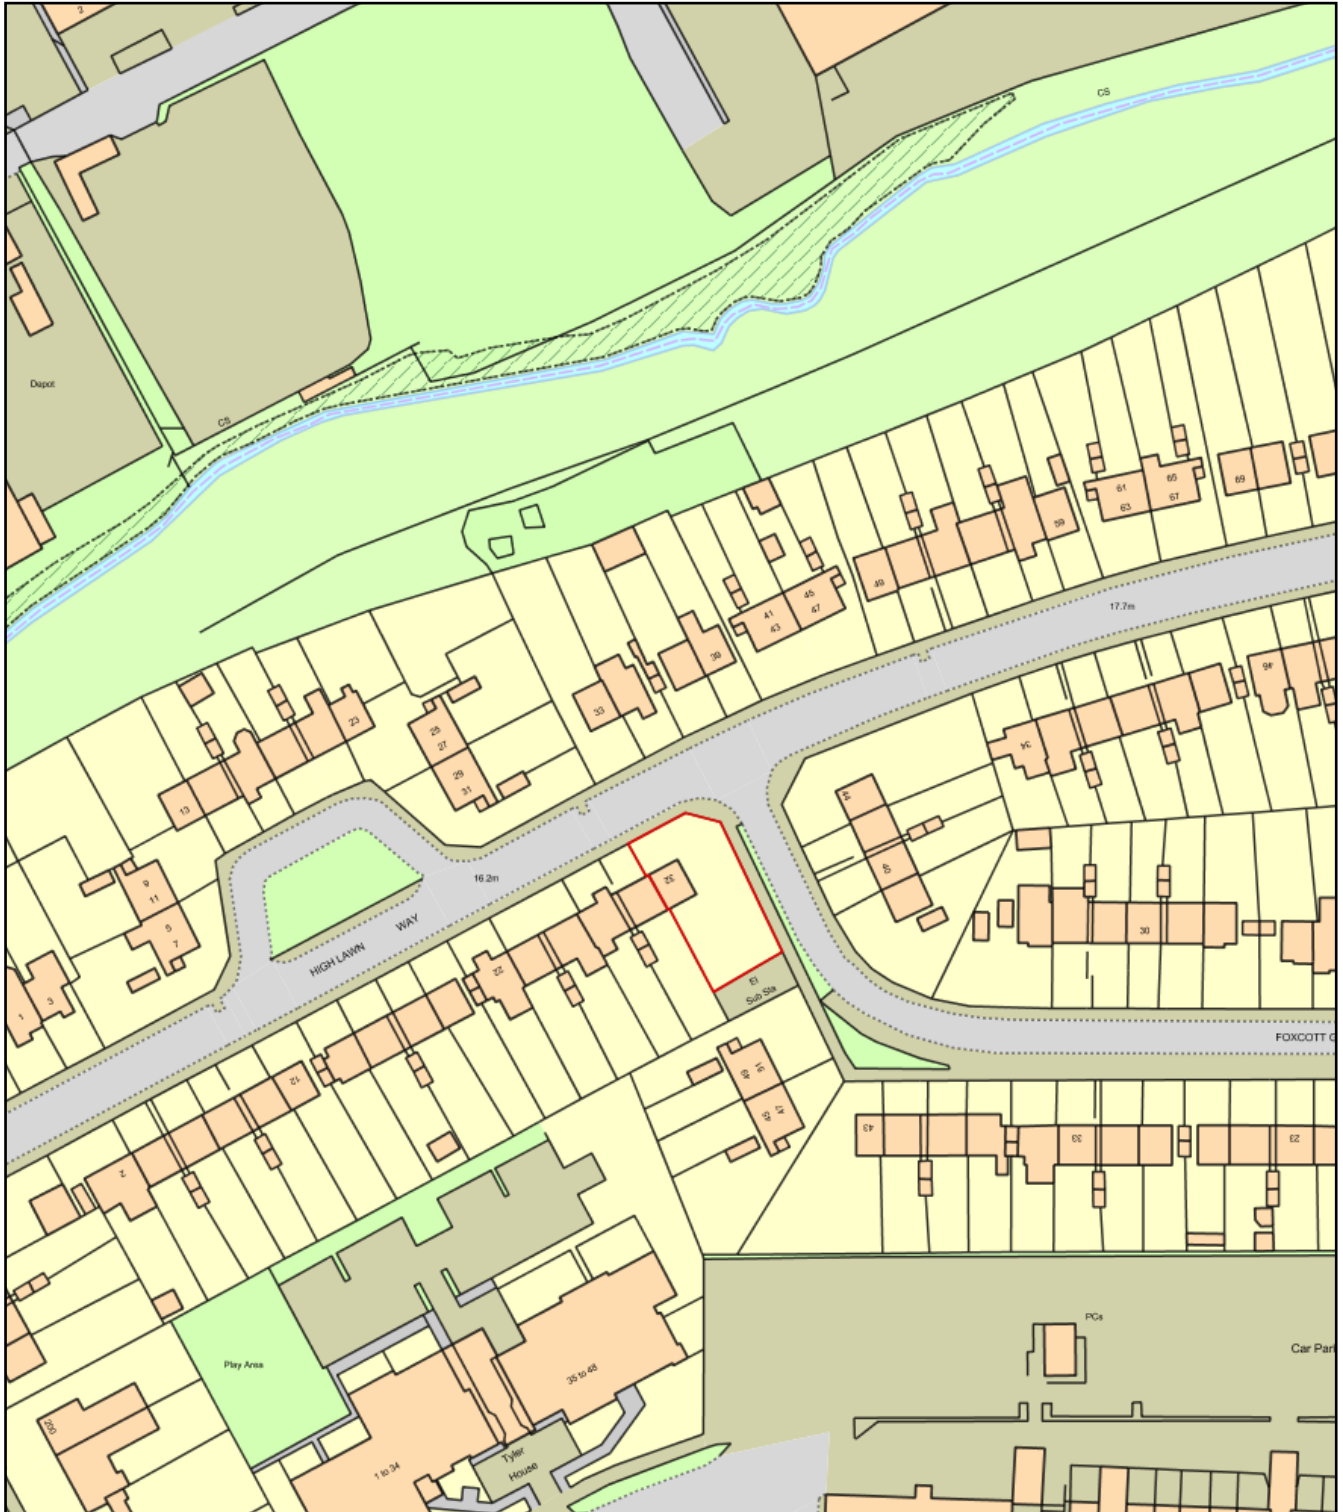

0 50
Metres



Plan Produced for: Mr & Mrs Robinson

Date Produced: 15 Oct 2018

Plan Reference Number: TQRQM18288101915261

Scale: 1:1250 @ A4