




BUILD STAGE 1

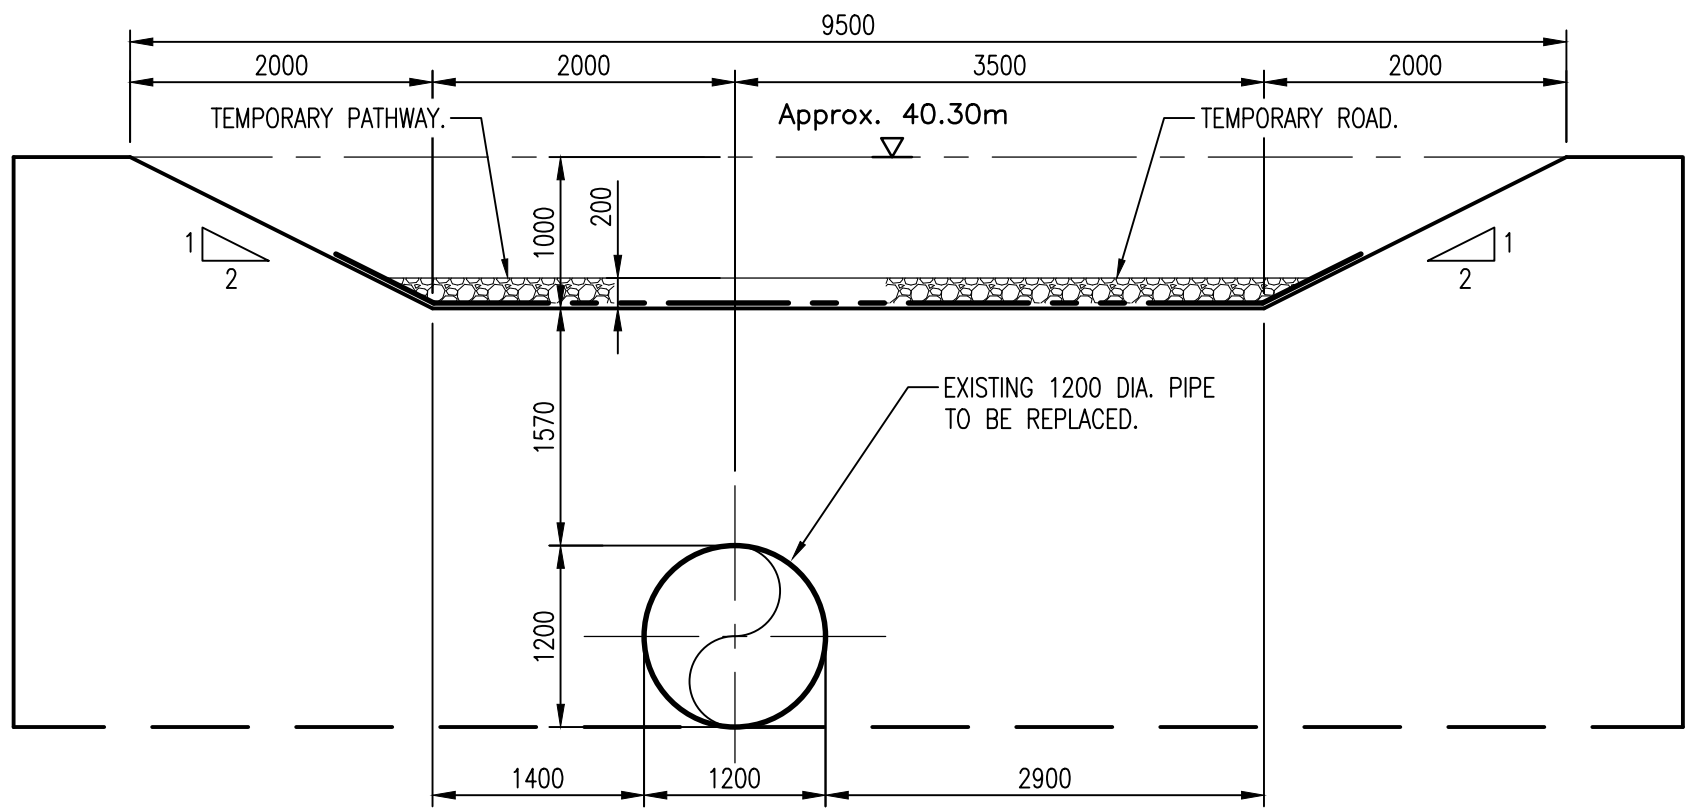

CULVERT SECTION 3-11 (45.0m LONG)

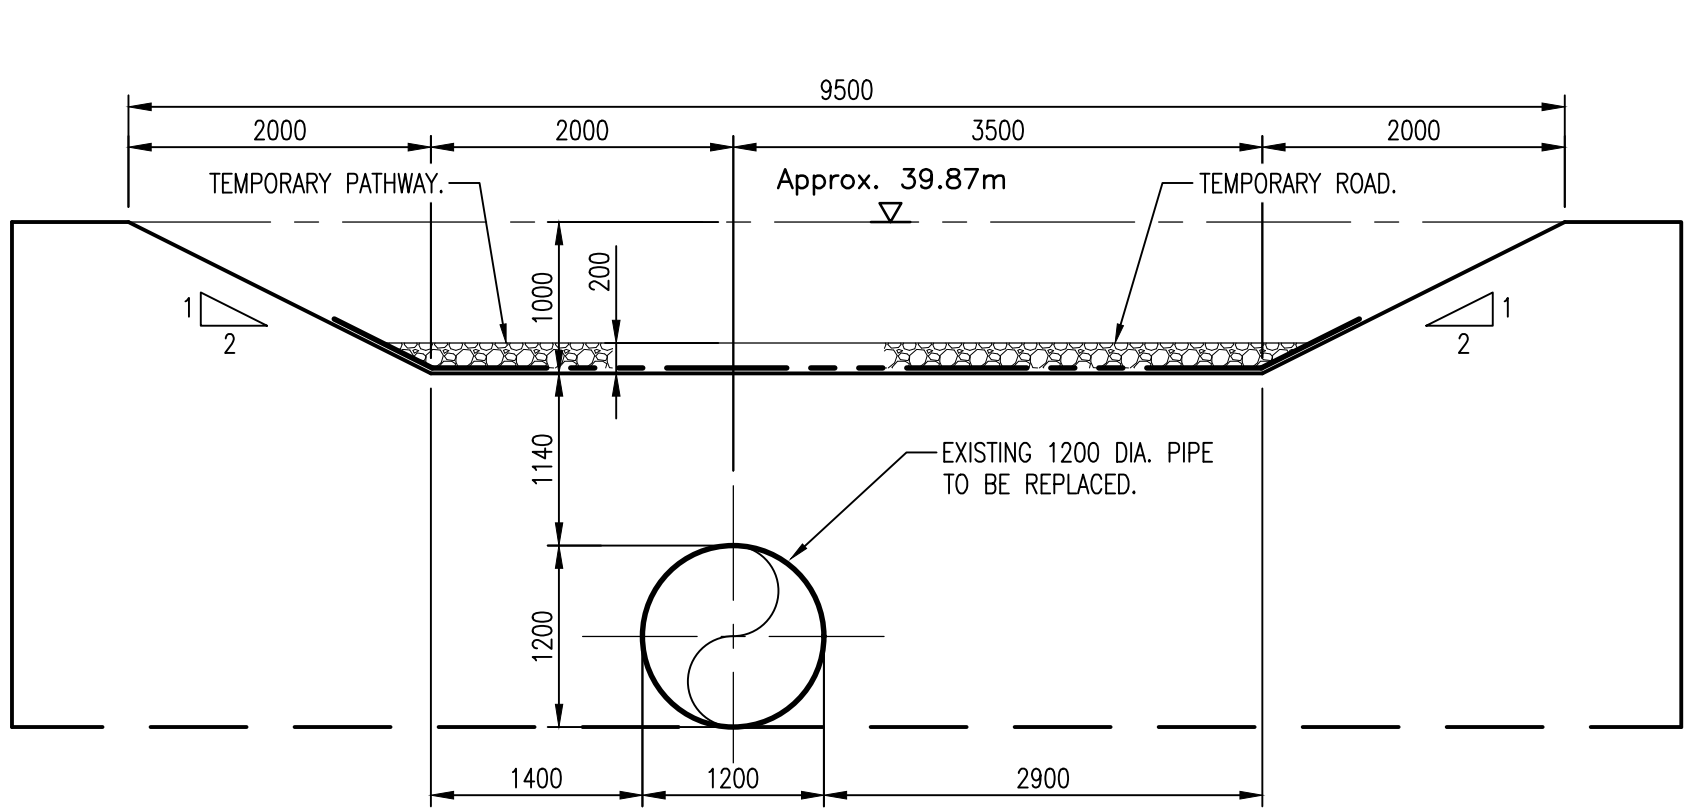


CULVERT SECTION 3-21 (19.4m LONG)

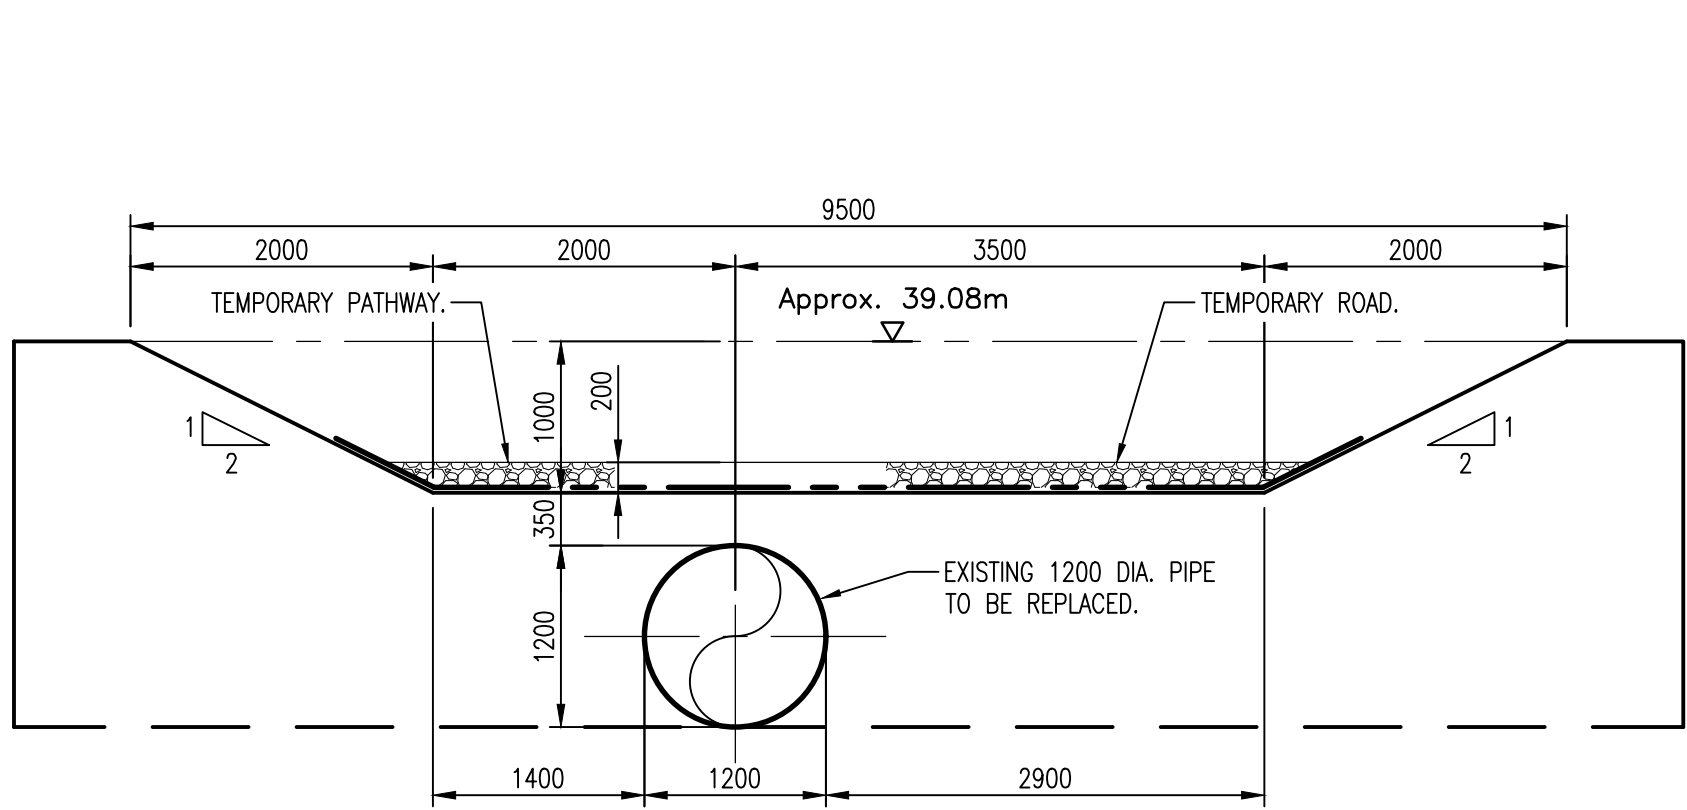


CULVERT SECTION 3-21 (19.4m LONG)


BUILD STAGE 2

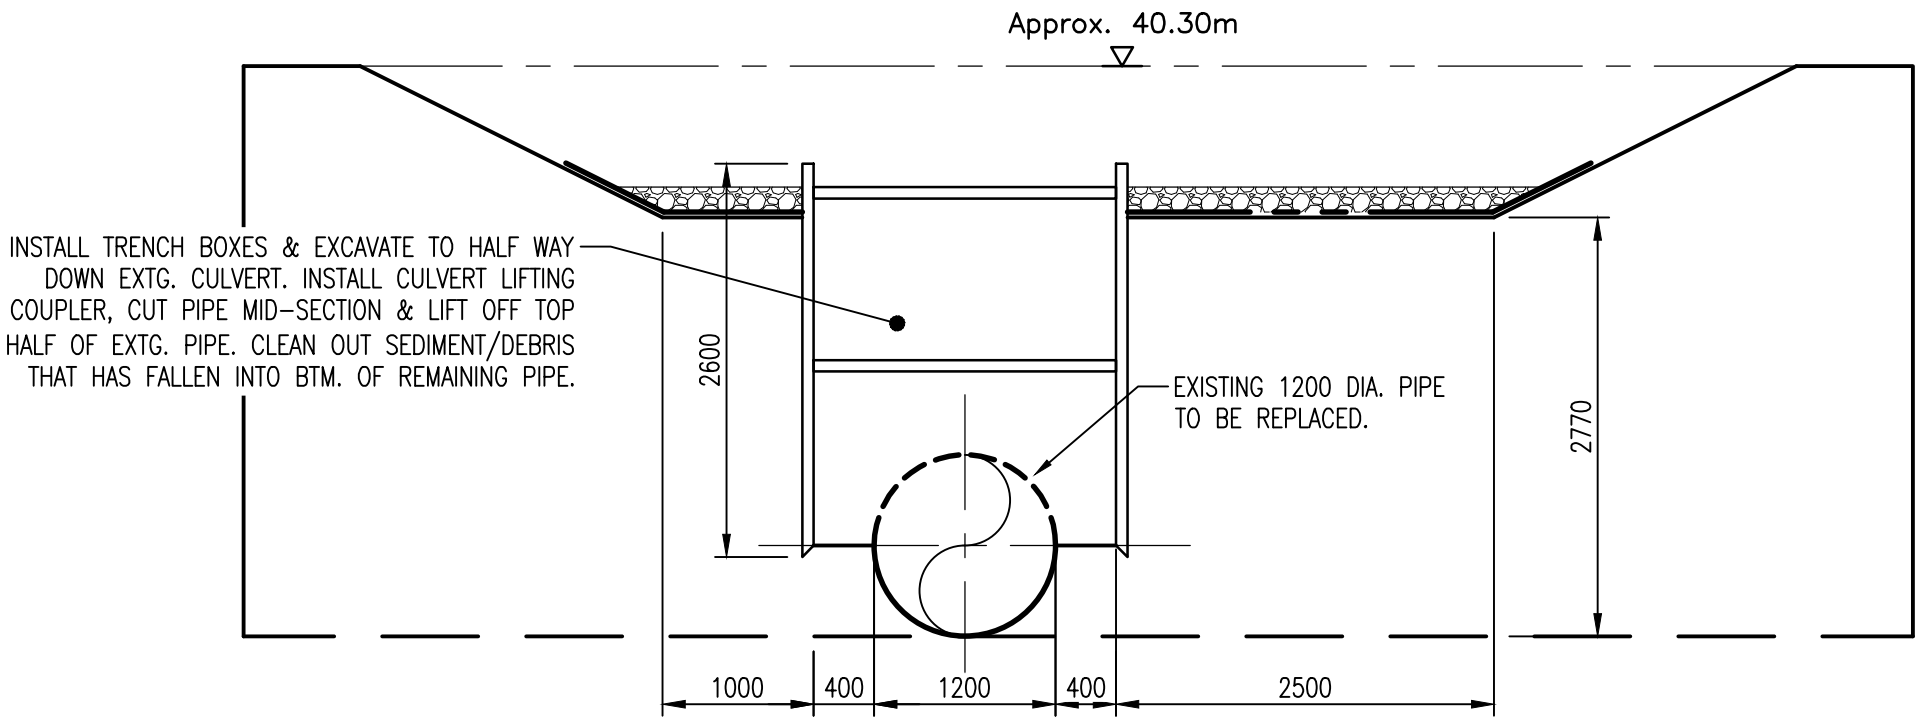

CULVERT SECTION 3-12 (45.0m LONG)

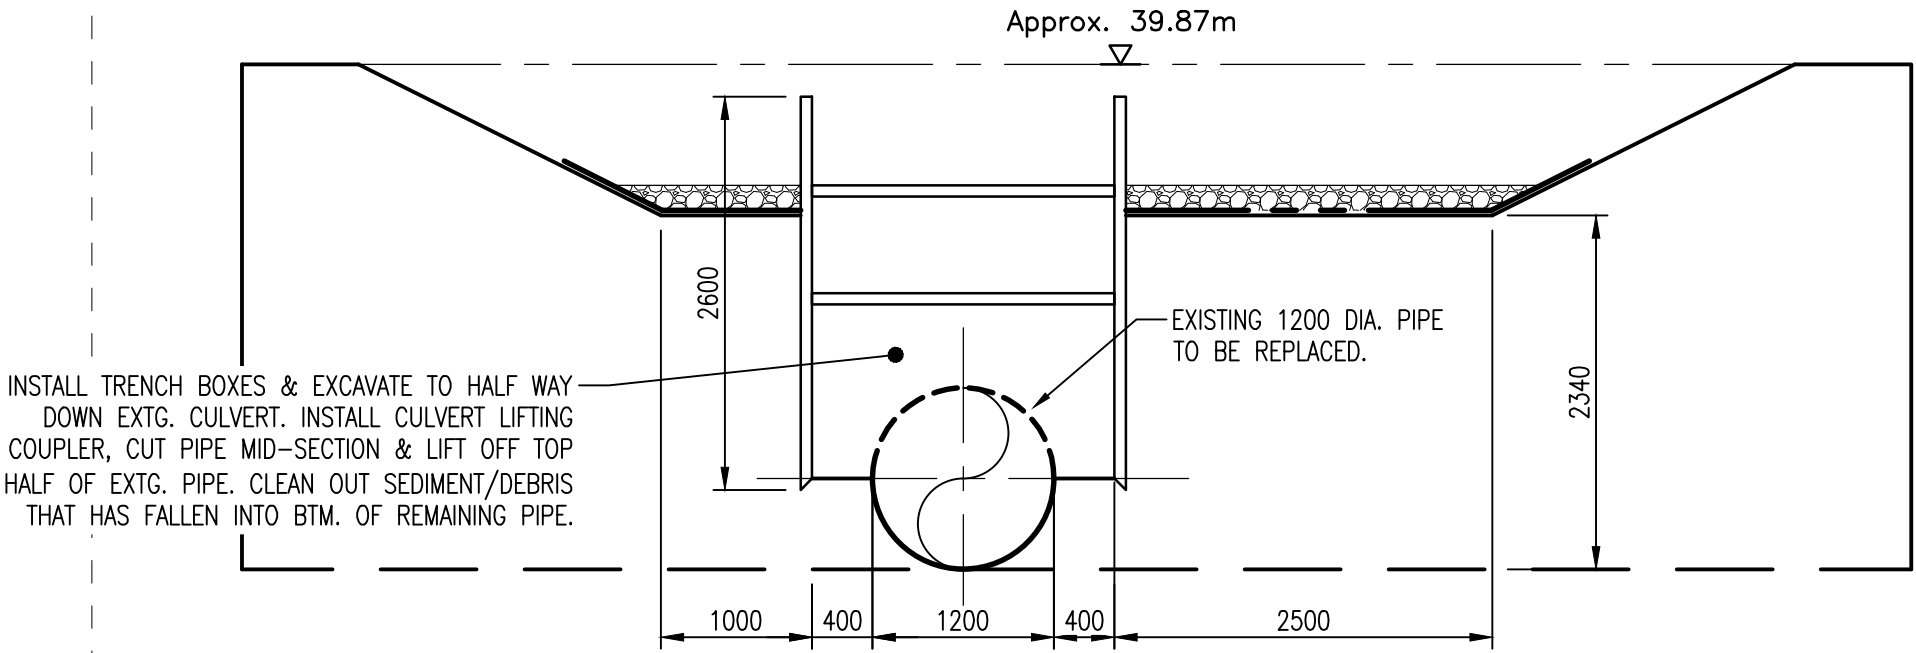


CULVERT SECTION 3-22 (19.4m LONG)

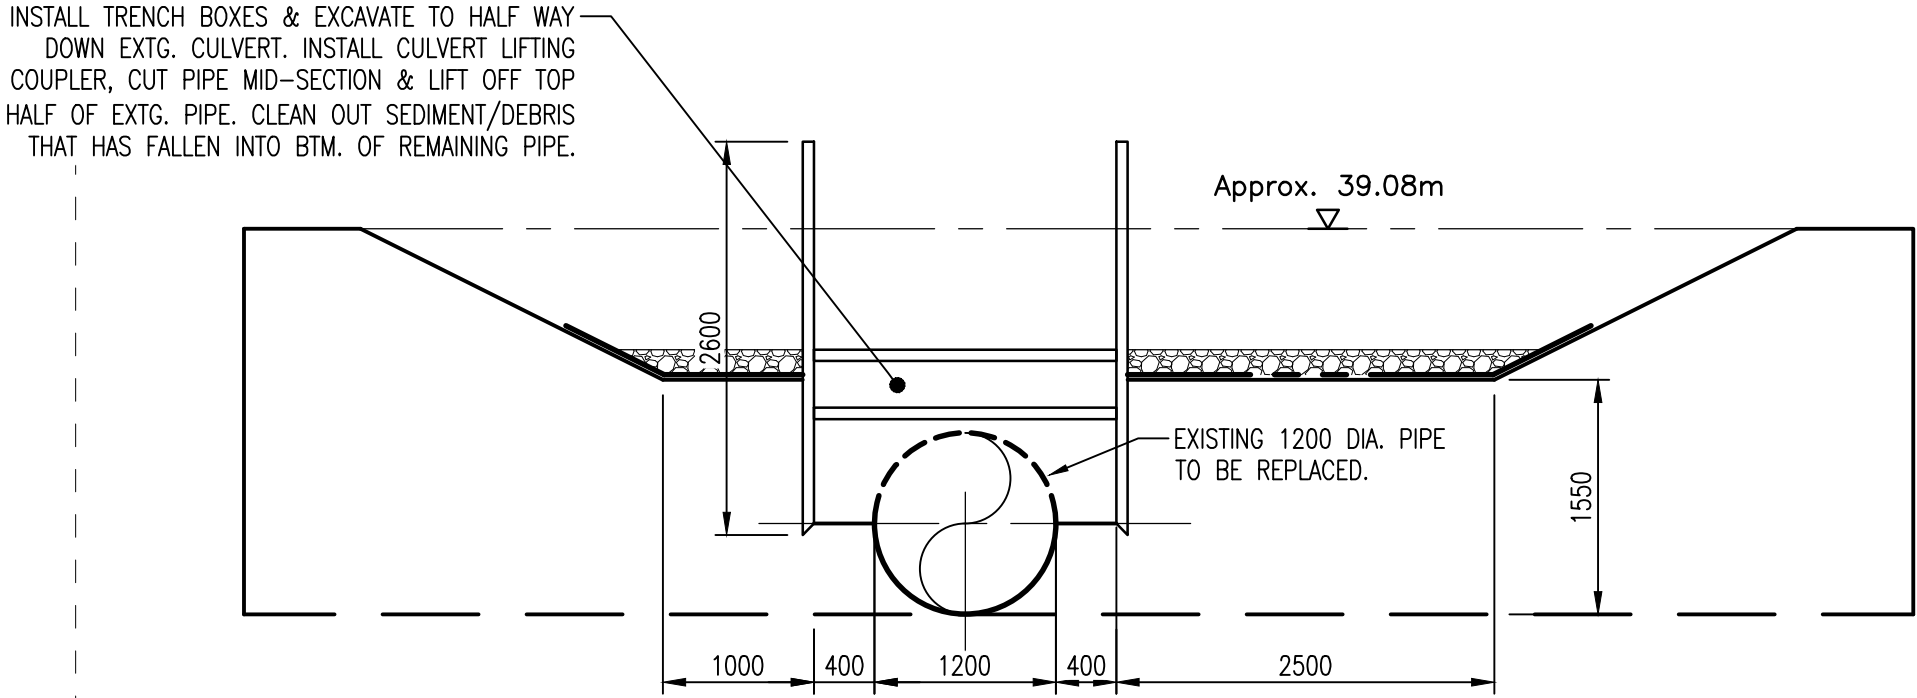


CULVERT SECTION 3-22 (19.4m LONG)


BUILD STAGE 3

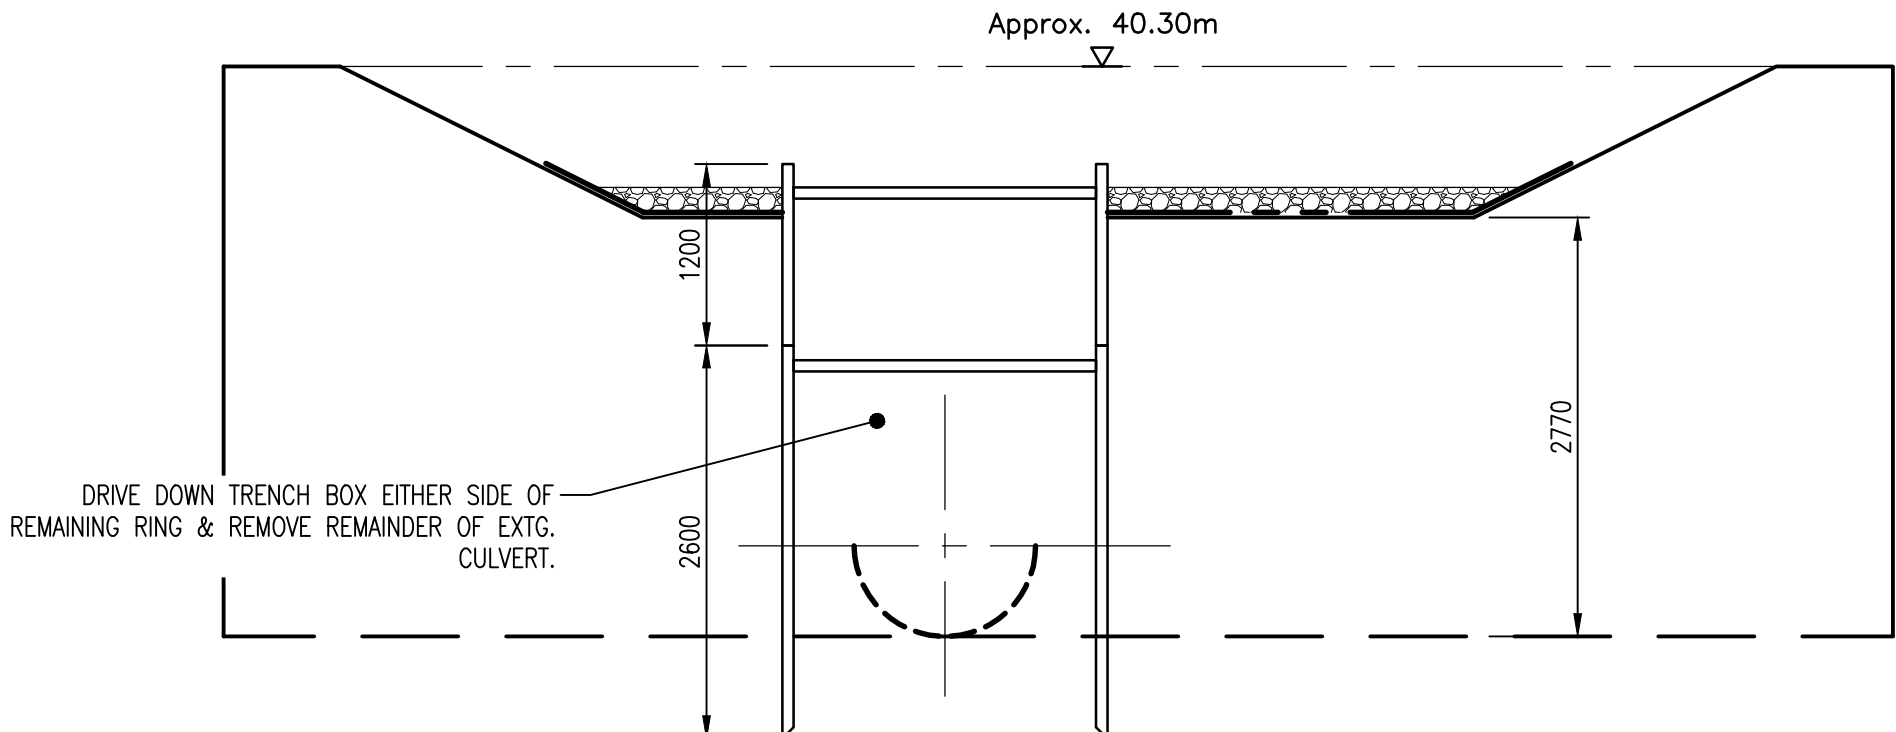

CULVERT SECTION 3-13 (45.0m LONG)

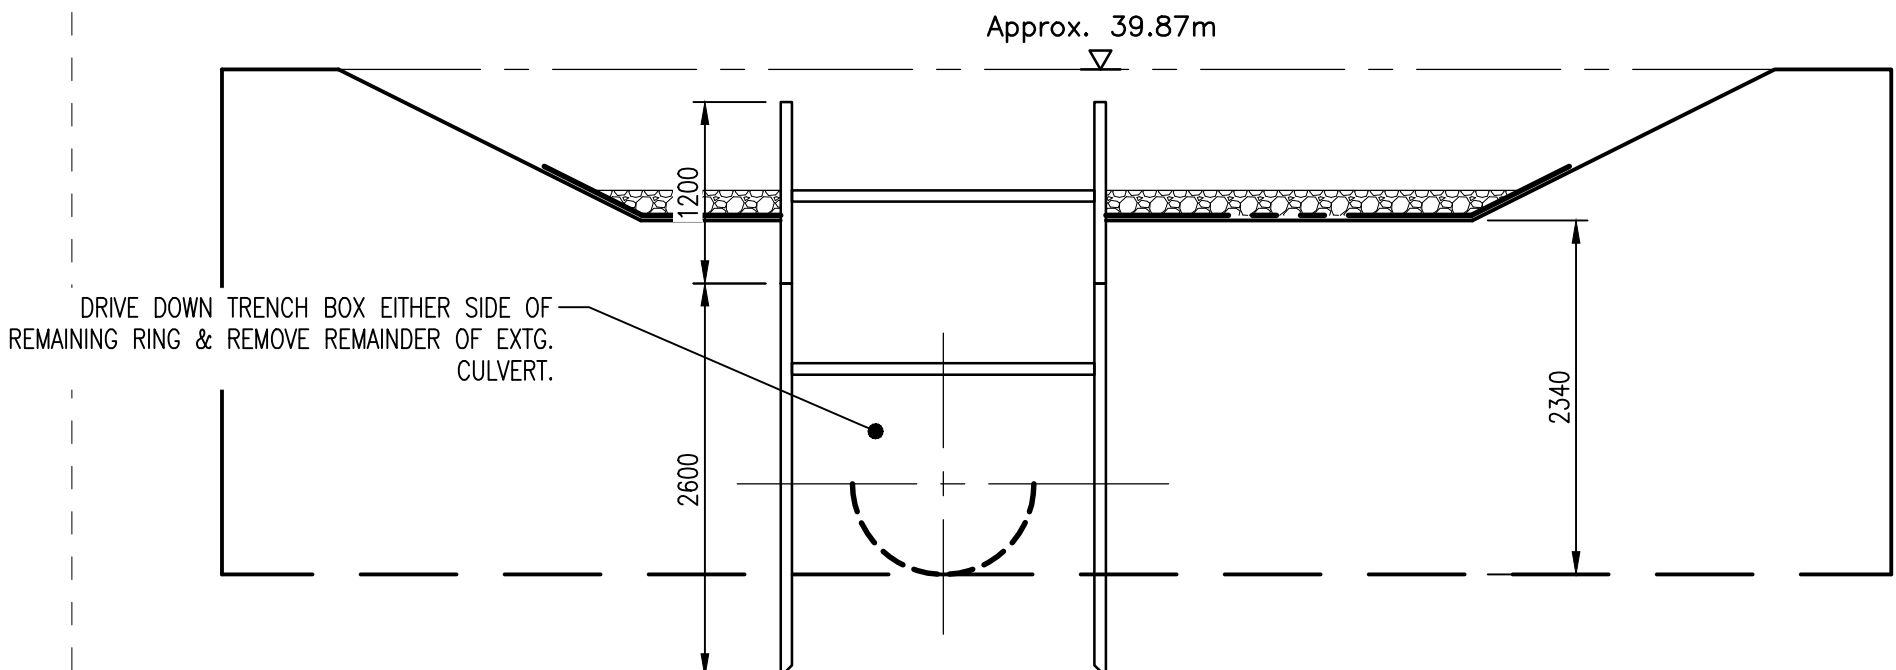


CULVERT SECTION 3-23 (19.4m LONG)

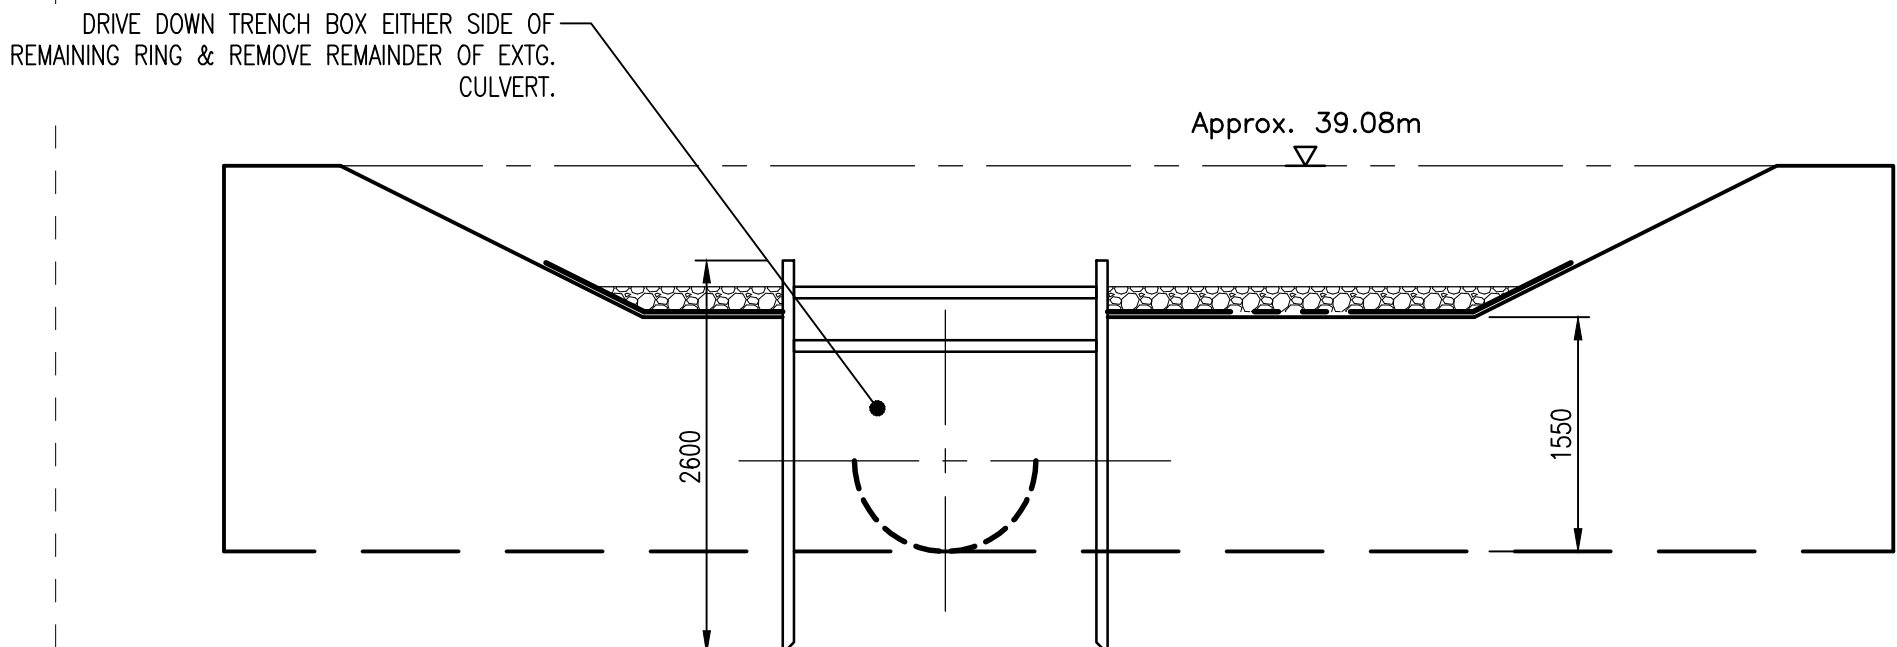


CULVERT SECTION 3-23 (19.4m LONG)


BUILD STAGE 4

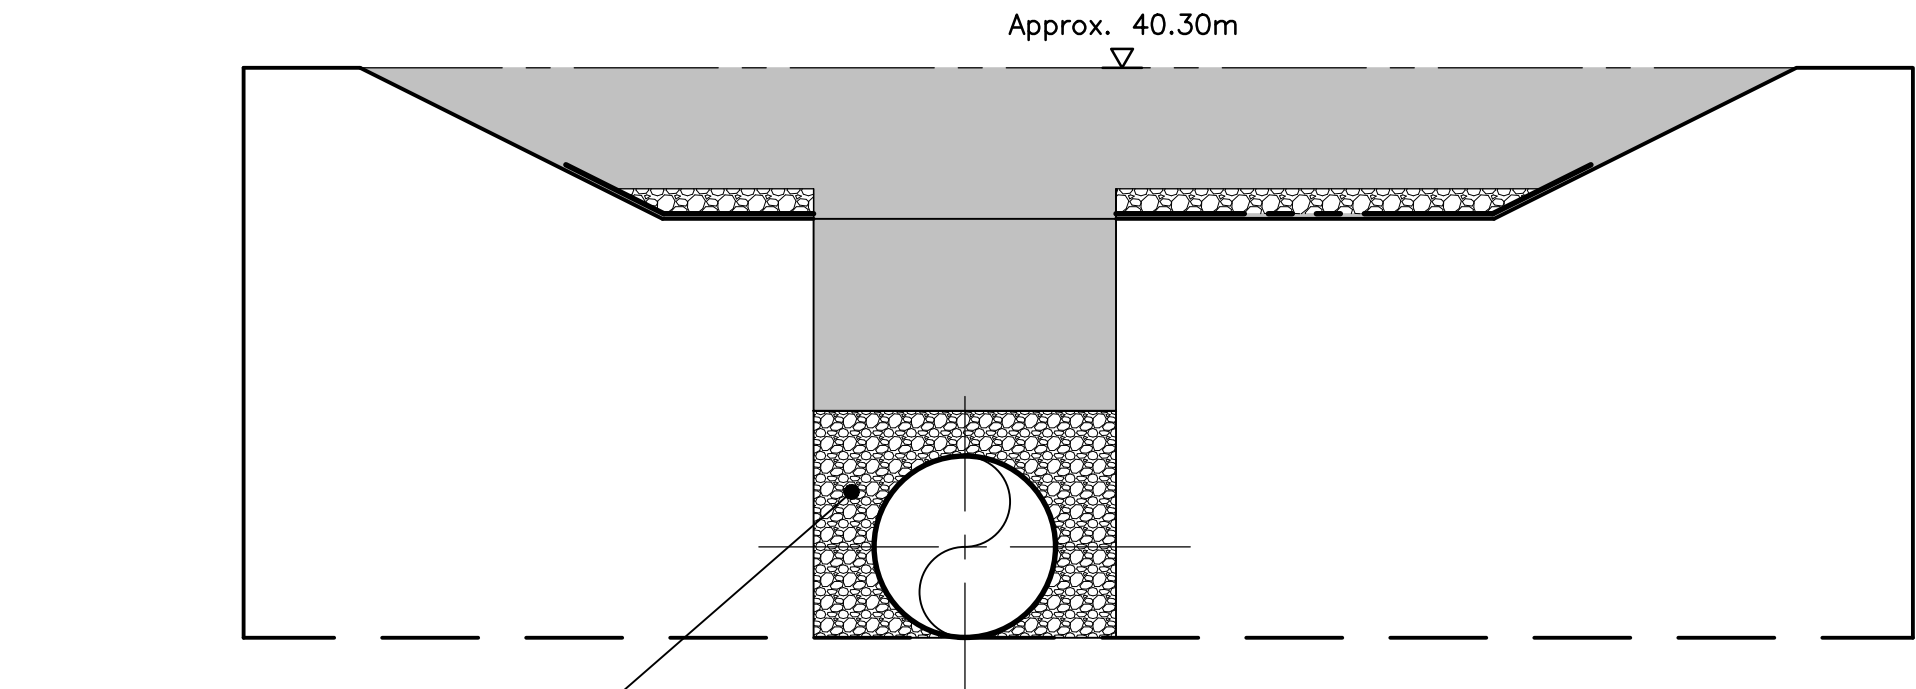

CULVERT SECTION 3-14 (45.0m LONG)

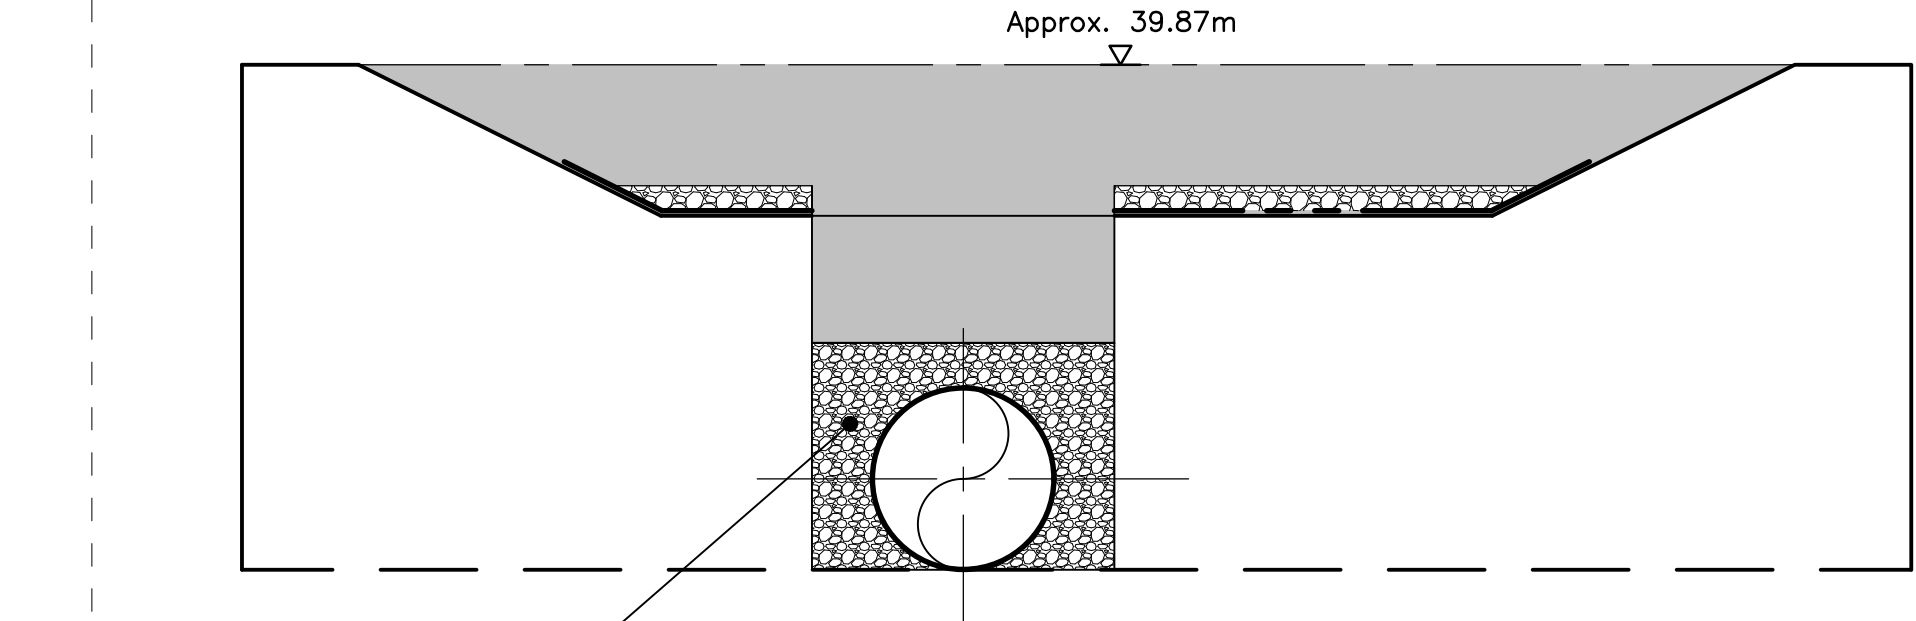

CULVERT SECTION 3-24 (19.4m LONG)

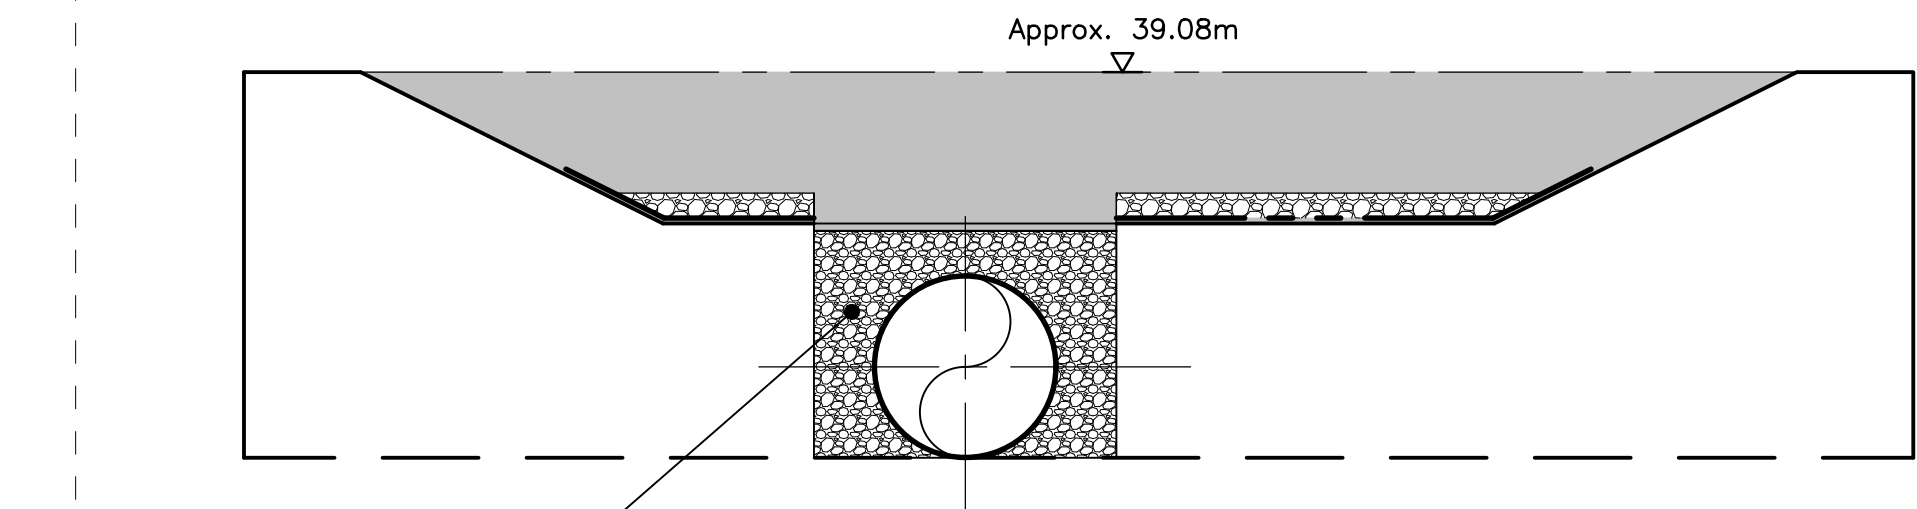

CULVERT SECTION 3-24 (19.4m LONG)

BUILD STAGE 1

BUILD STAGE 2

BUILD STAGE 3

BUILD STAGE 4

NOTES:

1. THIS DRAWING IS COPYRIGHT AND SHOULD NOT BE REPRODUCED WITHOUT APPROVAL.
2. THIS DRAWING TO BE READ IN CONJUNCTION WITH THE ARCHITECTS DRAWINGS. ANY DISCREPANCIES ARE TO BE BROUGHT TO THE ATTENTION OF BOTH PARTIES IMMEDIATELY.
3. ANY DIMENSIONS/LEVELS INDICATED 'ref.' REFER TO ASSUMED/EXISTING DIMENSIONS WHICH ARE TO BE SITE CHECKED PRIOR TO THE COMMENCEMENT OF ANY WORK.

PRELIMINARY

					HDL HAMILL DAVIES LIMITED Consulting Civil and Structural Engineers Client PAUL HARVEY Project 15 BILLETT AVENUE, WATERLOOVILLE Drawing Title CULVERT WORKS PROPOSED DETAILS – SHEET 1 Purpose PRELIMINARY Issuing Office SWANMORE Telephone 01489 893 596 Drawn HDL Designed Drawing Number 16-2654-2151 Version P3 Scale 1:50 @ A1	
P3	PRELIMINARY		HDL/11.17	HDL/11.17		
P2	PRELIMINARY		HDL/06.17	HDL/06.17		
P1	PRELIMINARY		HDL/06.17	HDL/06.17		
Version	Amendment		Revised by and date	Checked by and date		Approved by and date
ORIGINAL DRAWING SIZE – A1		X-REFS:	.	.	.	
CAD REF.			.	.	.	