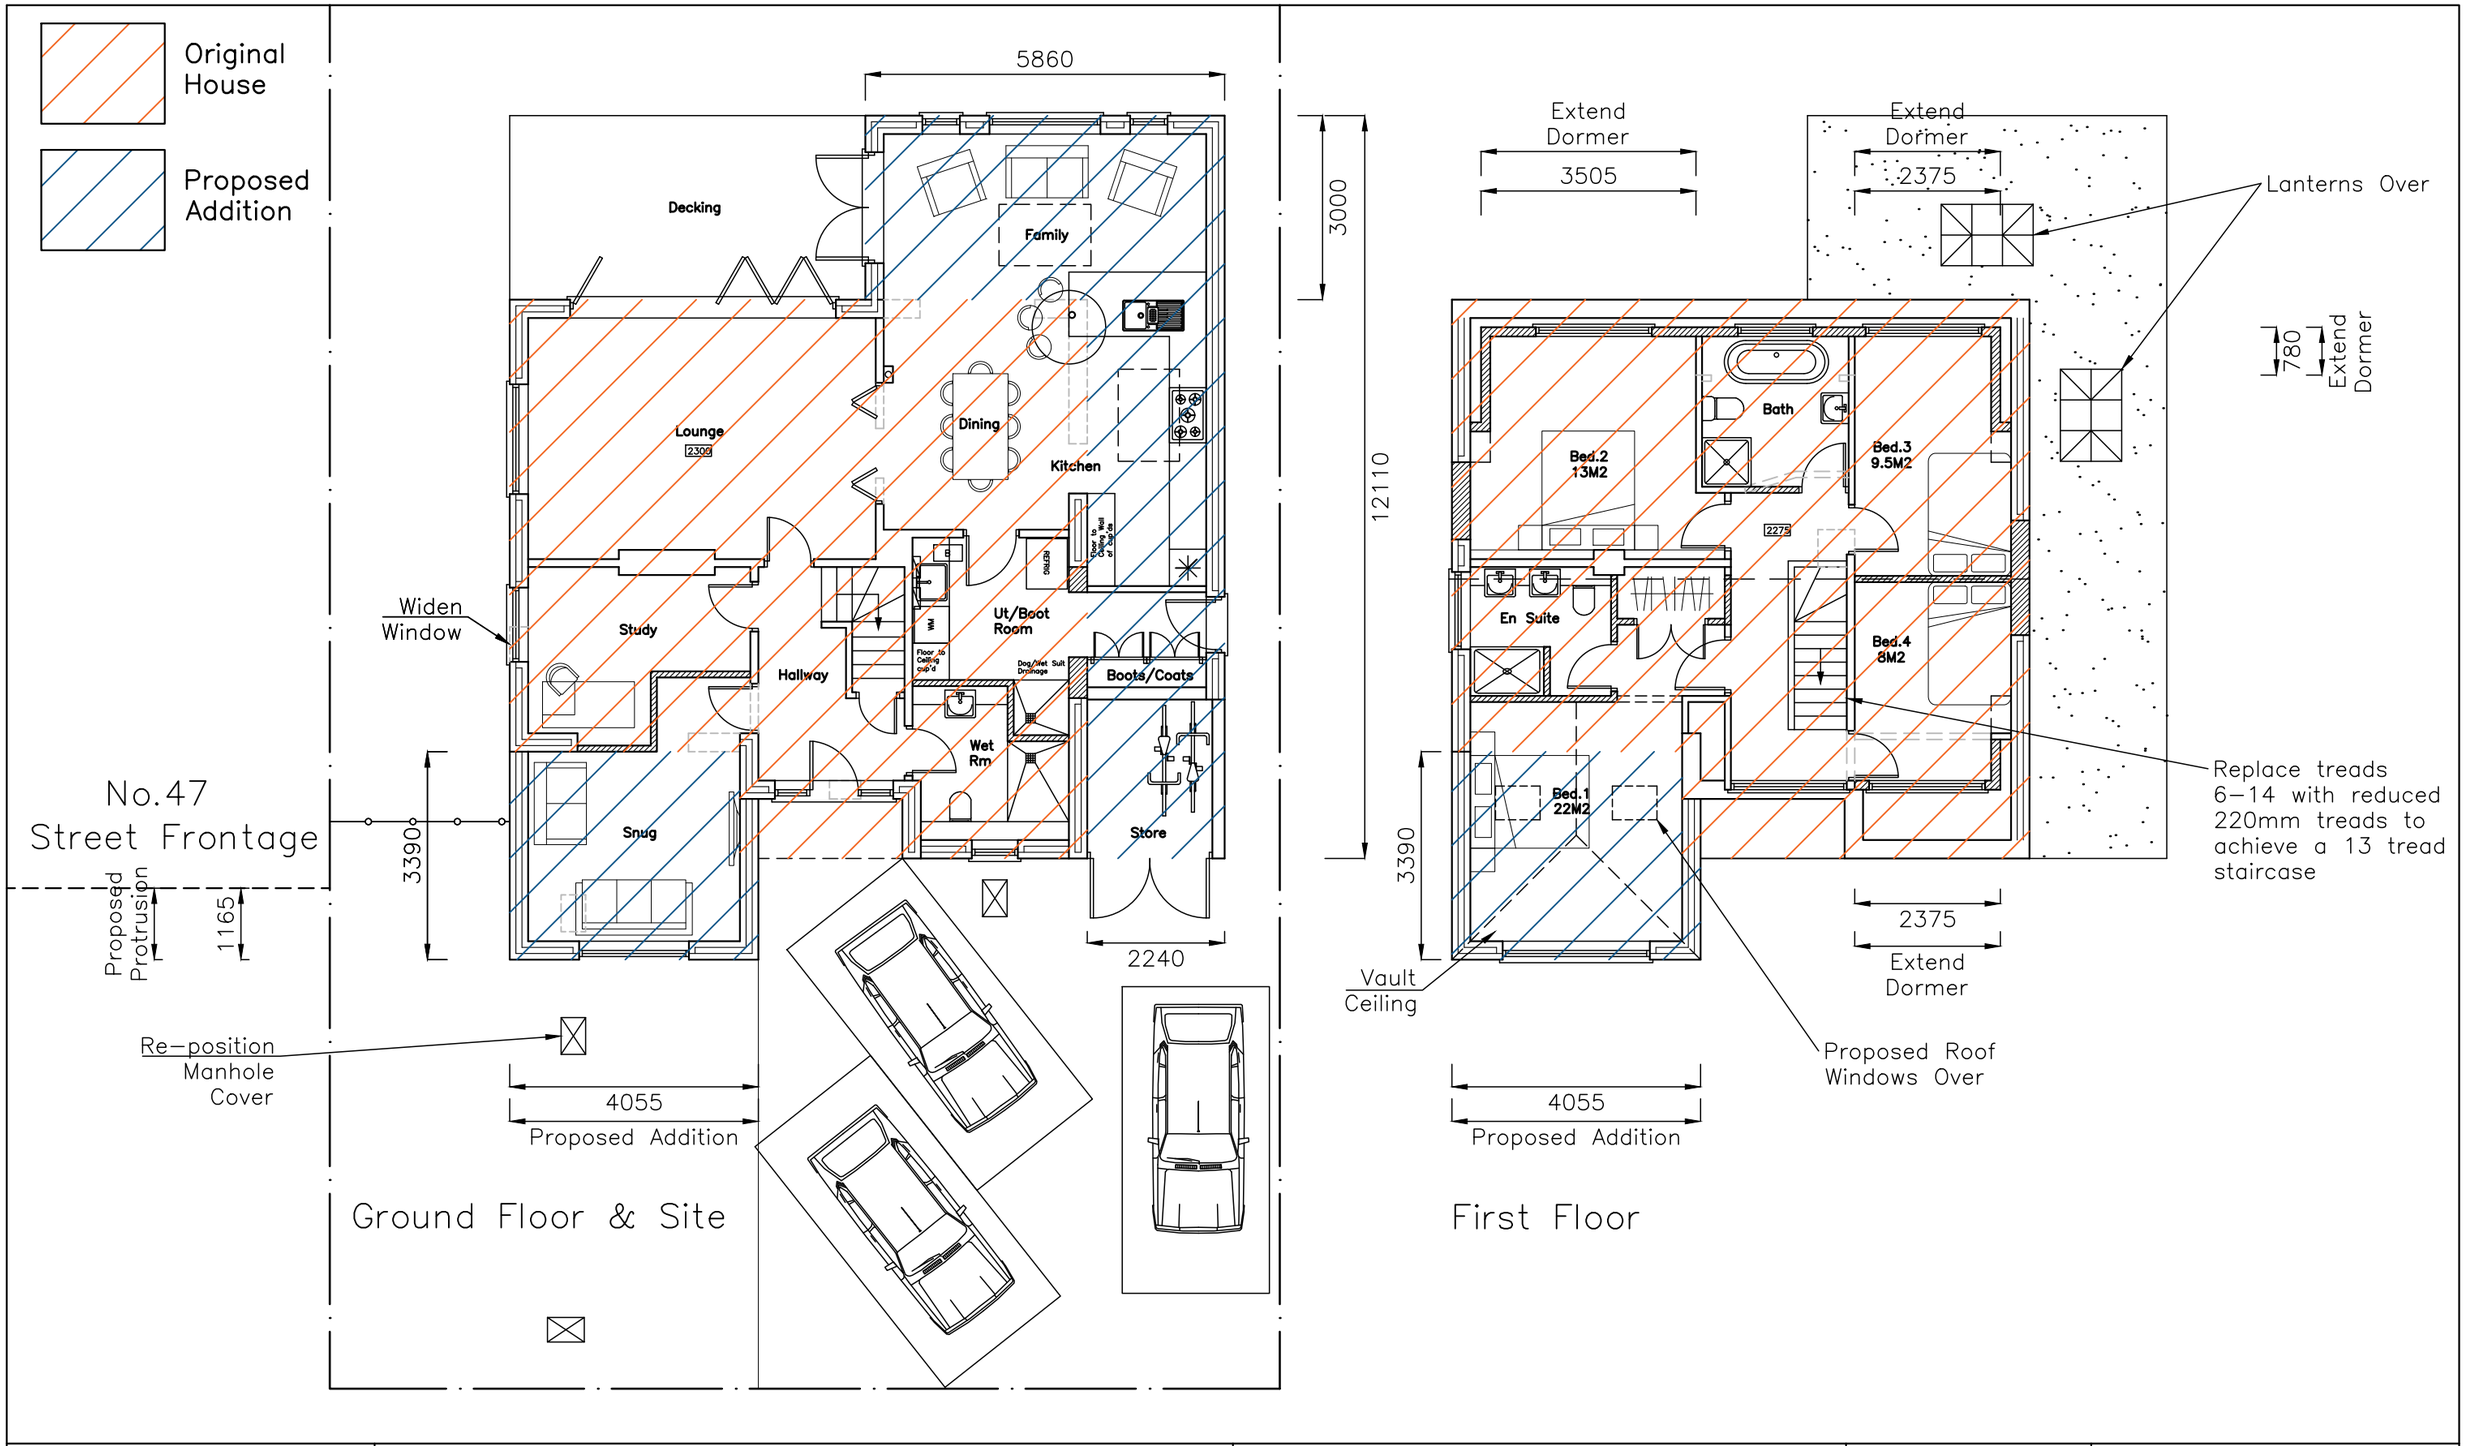

49 St Thomas's Av,
Hayling Island,
Hampshire,
PO11 0EU

Proposal Plans

Revisions
a) Planning Revisions/24.09.18/SAR
b)
c)
d)

CAAD
Critchley Architecture And Design
Contact: 02392 474 919 | info@caad.online
The Old Brewery,15E South Street, Havant, PO9 1BU

Scale A3 = 1:100
Drawn SAR
Date 16/04/18

A
18035–402