


# EXISTING PLANS

| rev: | date: | note: |
|------|-------|-------|
|      |       |       |

This drawing reproduced from original plans by Martin Moyse (August 2003) with his approval

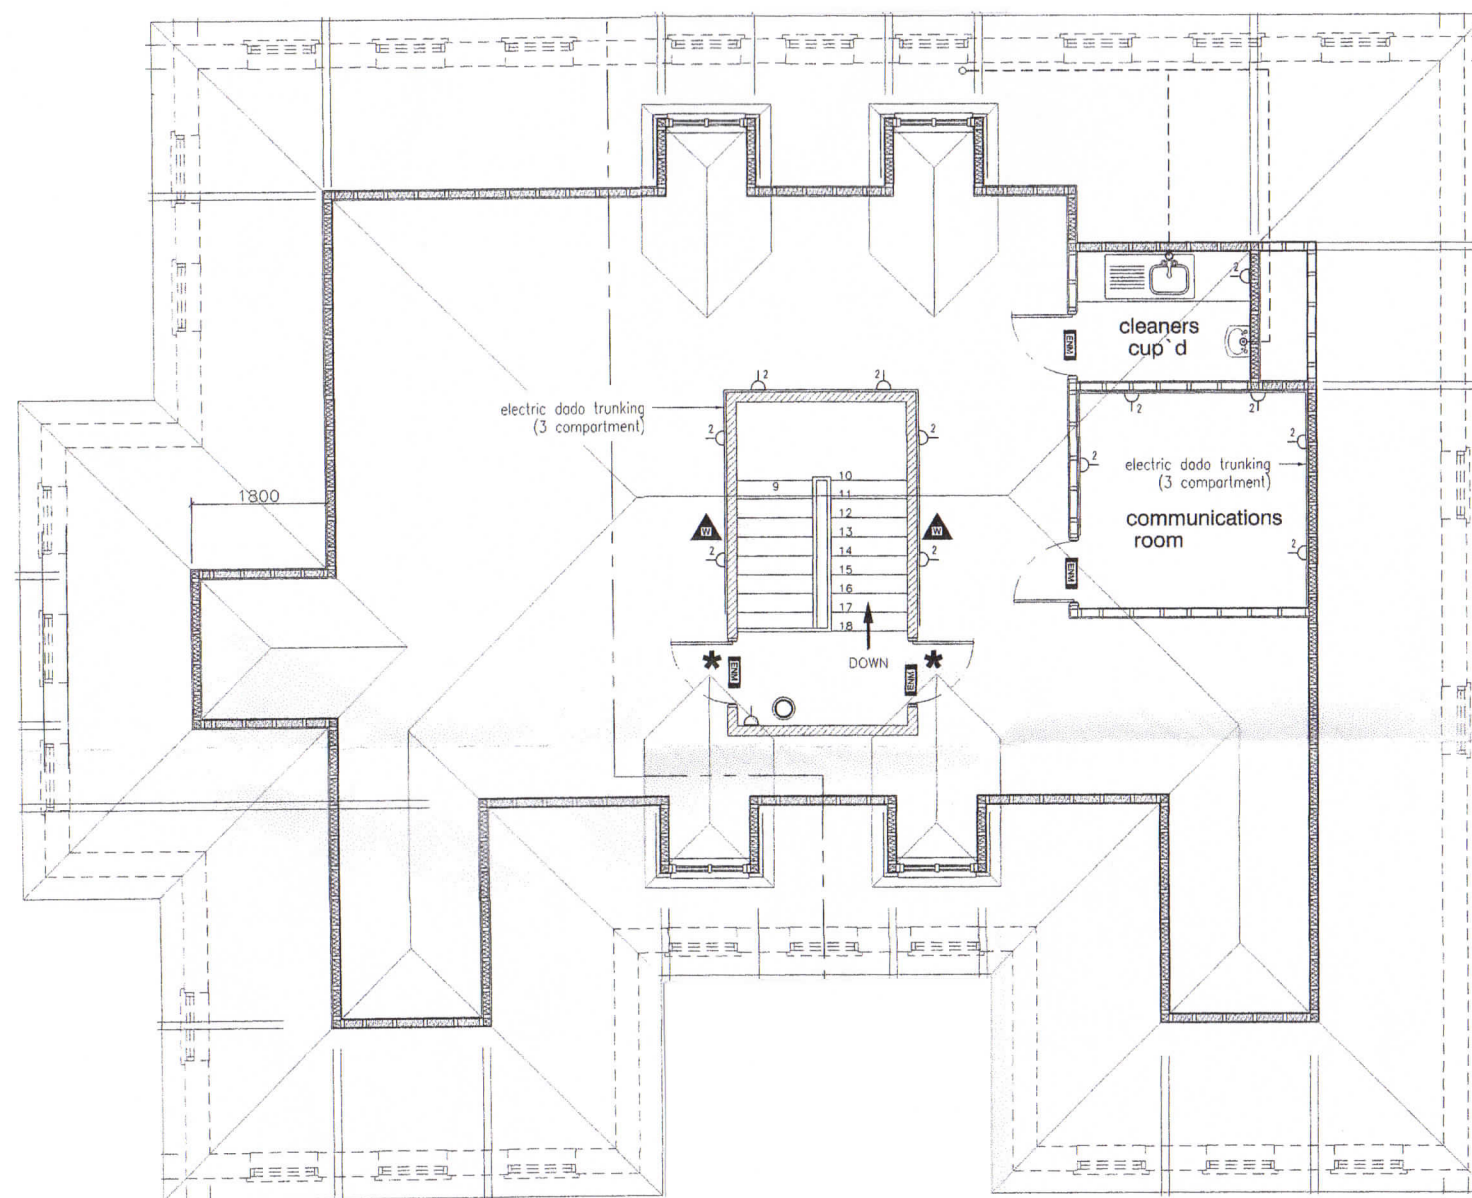

Second Floor Plan 1:100

24 Park Road South α Havant α Rothmans α 1832-03