


SECTION AA - PROPOSED
SCALE 1:100

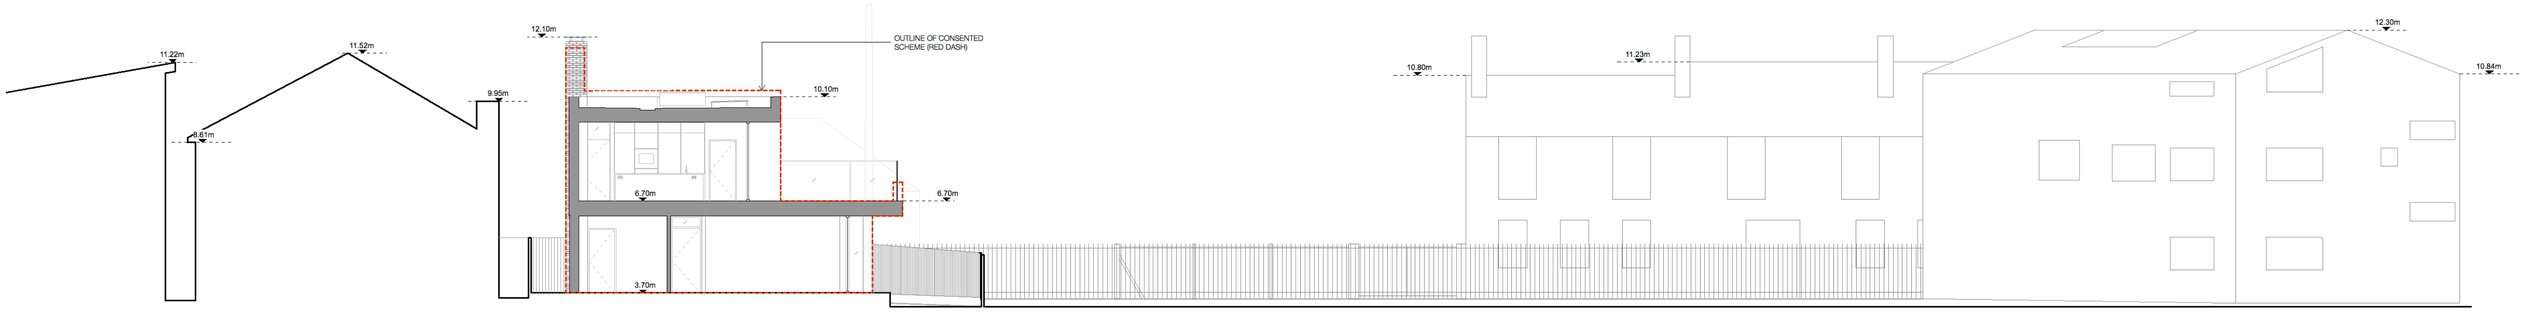

SECTION BB - PROPOSED
SCALE 1:100

0 5 10 M

KEY:

A	WHITE-PAINTED TIMBER CLADDING	G	GREY SLIDING / FOLDING WINDOW	M	WHITE-PAINTED TIMBER LOUVRES
B	CHARCOAL GREY BRICK	H	GLASS BALUSTRADE	N	GARAPA HARDWOOD VERTICAL CLADDING
C	GREY FIXED WINDOW	I	GARAPA HARDWOOD VENTILATION PANEL	O	GREY METAL CHIMNEY COWL
D	GREY ORIEL WINDOW	J	GREY PANEL TO MATCH WINDOWS	P	TIMBER BOARDED BOUNDARY FENCE & GATES
E	GREY SLIDING WINDOW	K	WHITE PPC ALUMINIUM COPING	Q	GREY PPC STEEL STAIR, IROKO TREADS & HANDRAIL
F	GREY OPENING WINDOW	L	GREY VERTICAL ROLLER DOOR	R	1.8M HIGH OBSCURE GLASS BALUSTRADE / PRIVACY SCREEN

NOTES:

- APPLICATION REF. APP/15/01355, DECISION DATE 4 MAY 2016 - REFUSED.
- APPEAL REF. APP/X1735/W/16/3158213, DECISION DATE 17 JAN 2017 - APPROVED.
- DISCHARGE OF CONDITION APPLICATION (DRAWING 1505/SK01, DECISION DATE 9 AUGUST 2017 - APPROVED (MATERIALS **01, 02, 03 & 04**; NO CHANGE PROPOSED).
- LEVELS ARE GIVEN IN RELATION TO ORDNANCE SURVEY DATUM
- RED DASHED LINE INDICATES OUTLINE OF CONSENTED SCHEME

STATUS:	PLANNING	DRAWING NO:	1505-PP-300-RevC
SCALE:	1:100 @ A1	TITLE:	SECTIONS
DATE:	MARCH 2018	PROJECT:	**TAMARISK, FERRY ROAD, HAYLING ISLAND PO11 0DG**

jpa
john pardey architects
beck farm studio . st leonards road . east end
lymington . hampshire . SO41 5SR
t 01590 626 465 mail@johnpardeyarchitects.com
f 01590 626 547 www.johnpardeyarchitects.com