

0 2 4 6 8 10


PHYSICAL SCALE IN METERS @ 1:100

NOTES:
This drawing has been produced solely for PLANNING/DESIGN.
Do not Scale from this Drawing except for planning purposes.
Any drainage shown is presumed and to be checked on site before commencement of works.
This drawing is the copyright of MF Designs Ltd.

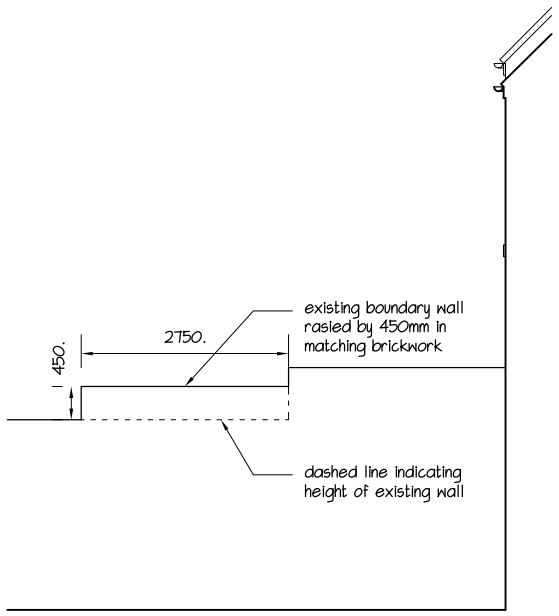


Proposed Northwest

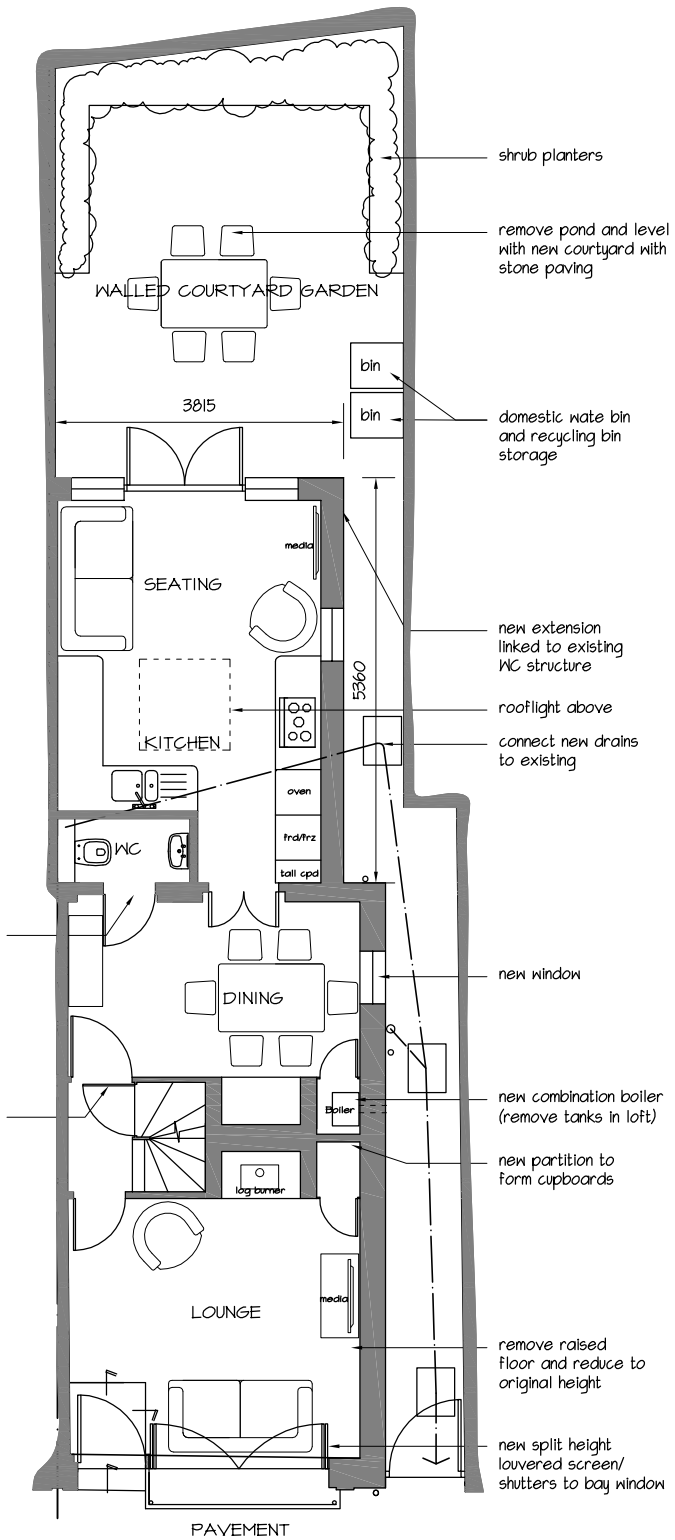

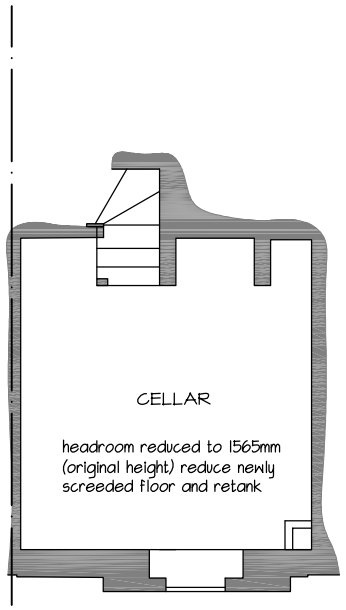


Proposed Cellar

Proposed Ground

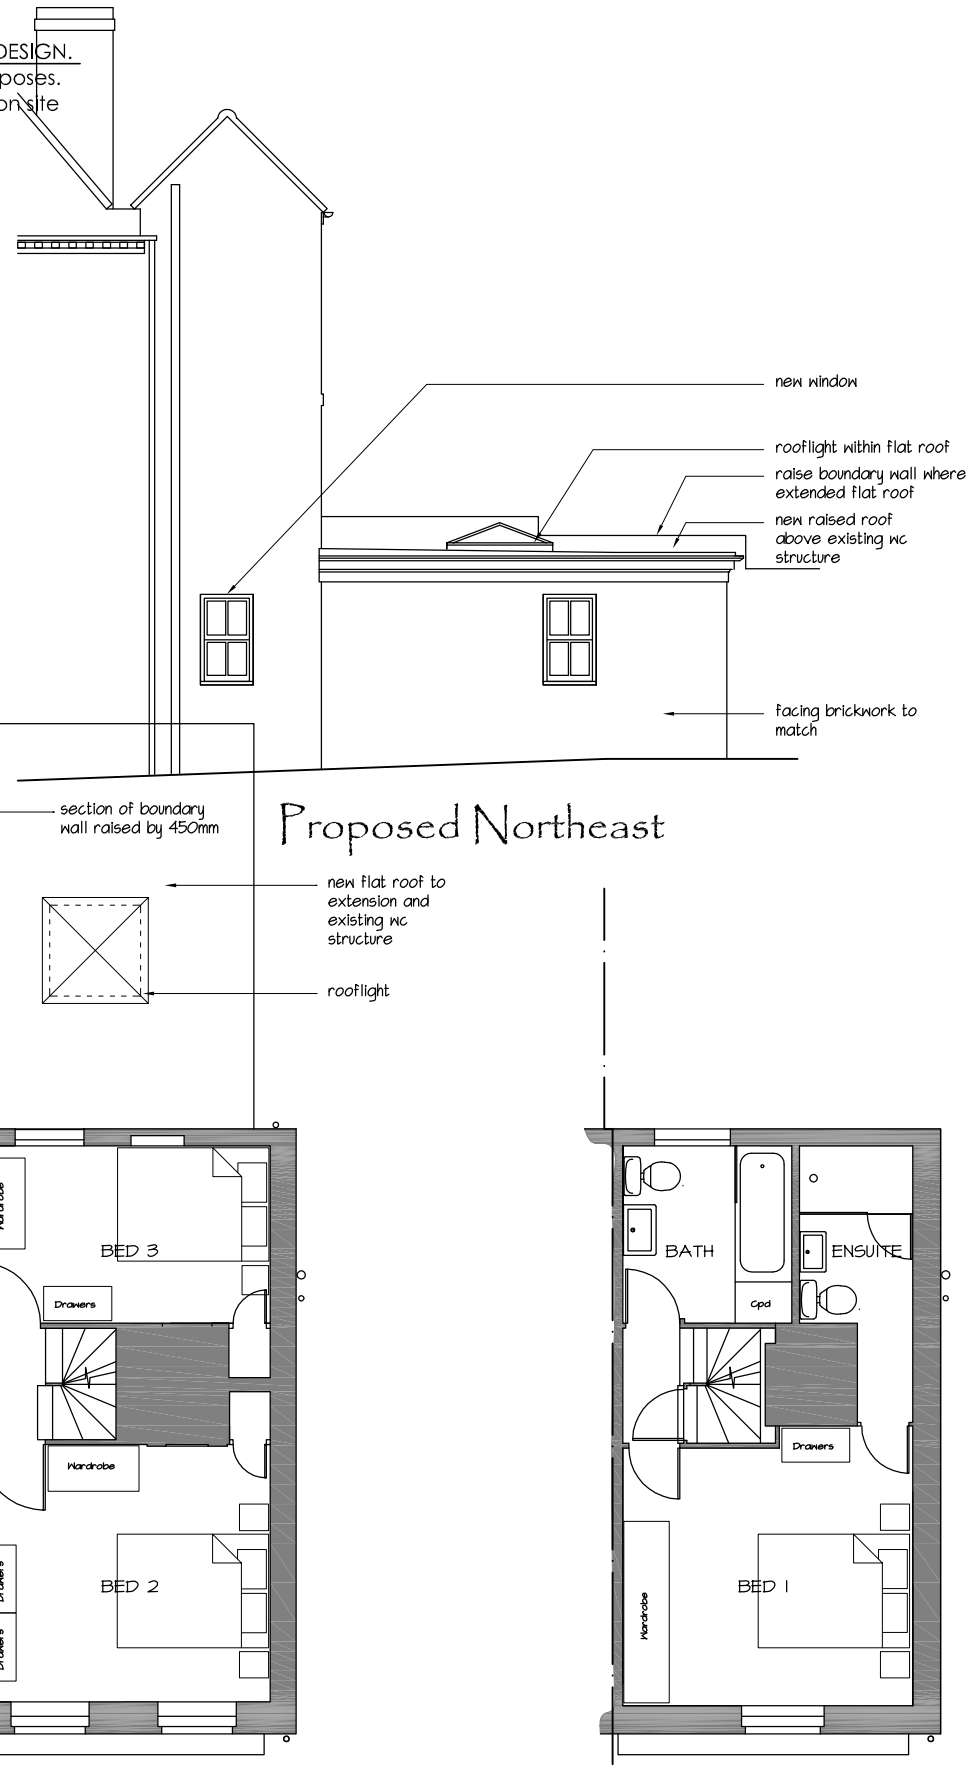

Proposed Northeast

Proposed First

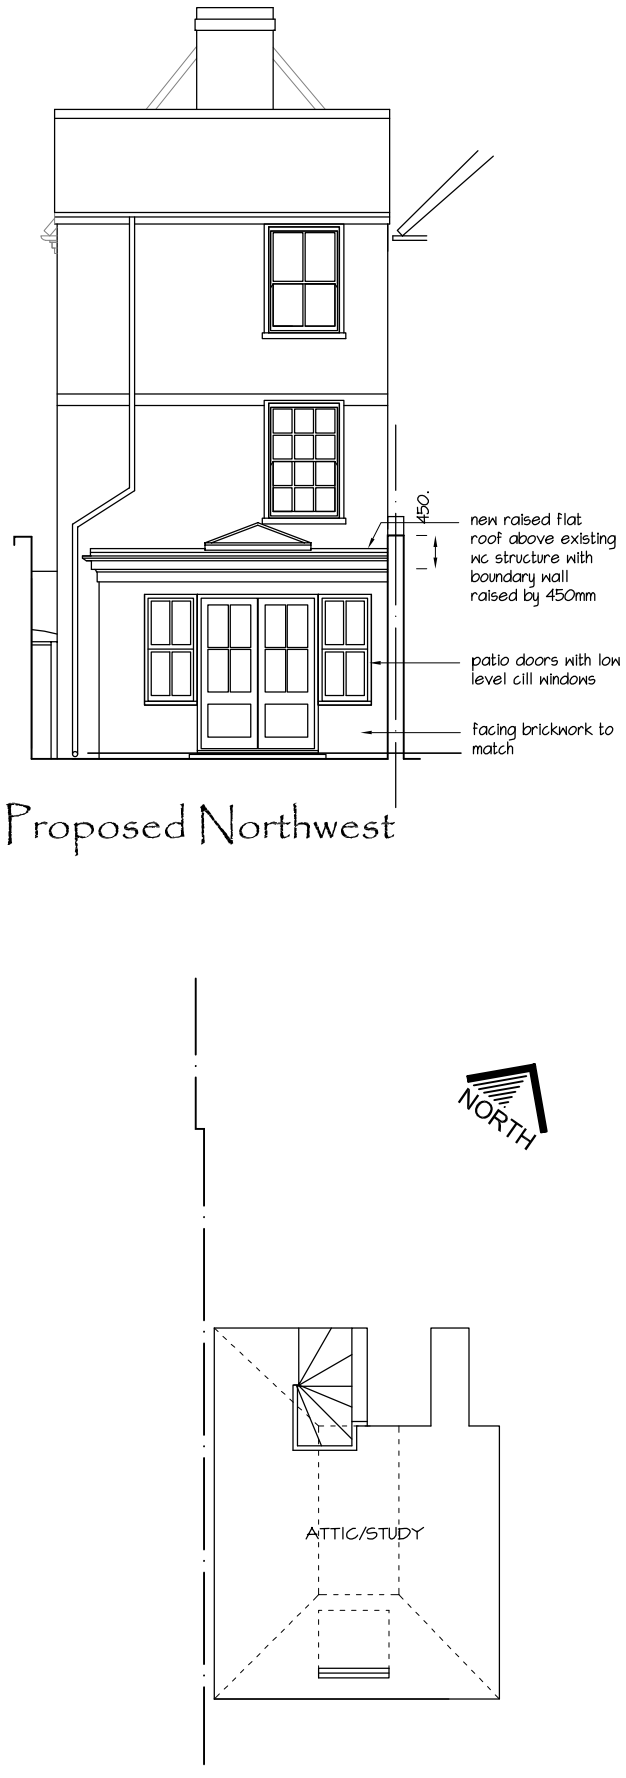

Proposed Northwest

Proposed Second

Proposed Attic

CHANGE OF USE WITH EXTENSION & ALTERATIONS

12 Queen Street, Emsworth. PO10 7YA

A: 09/07/2018 - amended boundary along western wall

mf designs ltd
Chartered Architects

36 Grove Road • Havant • Hampshire • PO9 1AZ t/f 02392 470967
Director: Martin Farrer RIBA • Co Registration No.4507379 e admin@mfdesigns.org.uk

Date: June 2018 Job No: 3204
Scale: 1:100 Drg No: P_01 A