
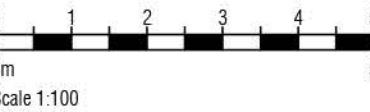


Revisions

Rev	Date	Drawn	Checked
A	28.02.17	RKDB	MAH

AMENDED TO CLIENT COMMENTS

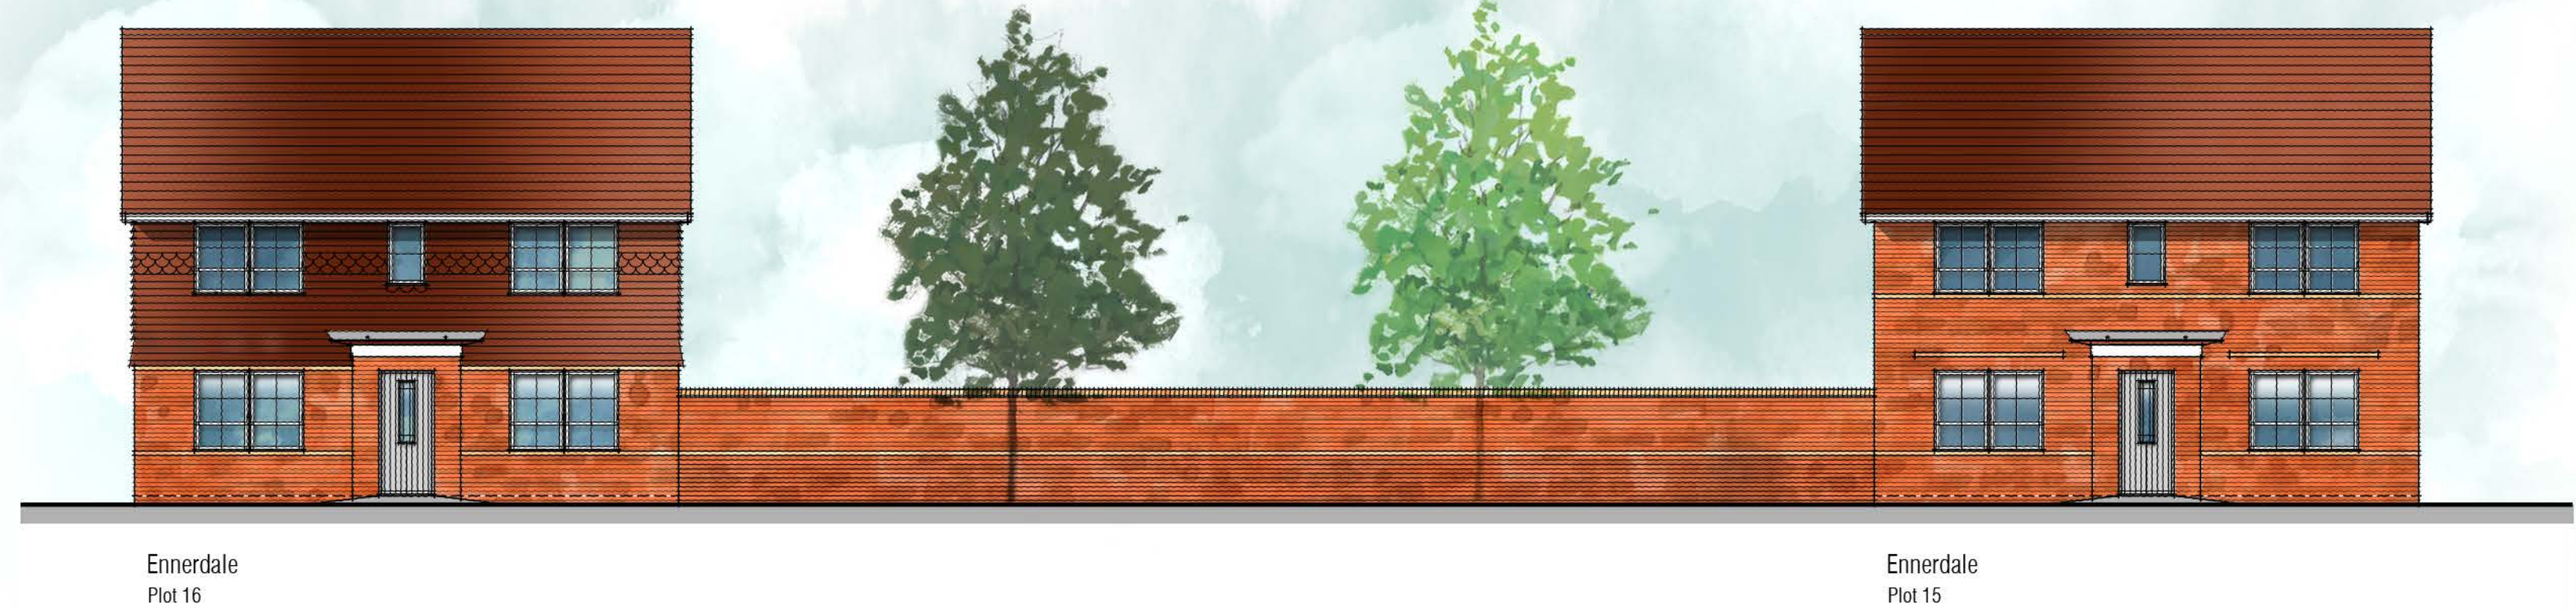

Project:

HAVANT ROAD,
EMSWORTH, HAMPSHIRE

Drawing Title:

STREET
SCENES

Client:



Simon Cooper Associates Limited,
Connaught House, 22/23 Guildford Road, Basingstoke, GU15 5JN
Telephone 01256 400039
info@simoncooper.net www.simoncooper.net

Dwg No: 18-2059-SS-107

Scale @ A1: 1:100

Rev: A