




REV.	DATE	AMENDMENTS:	DRAWN:	CHECKED:
#	1	2	3	4

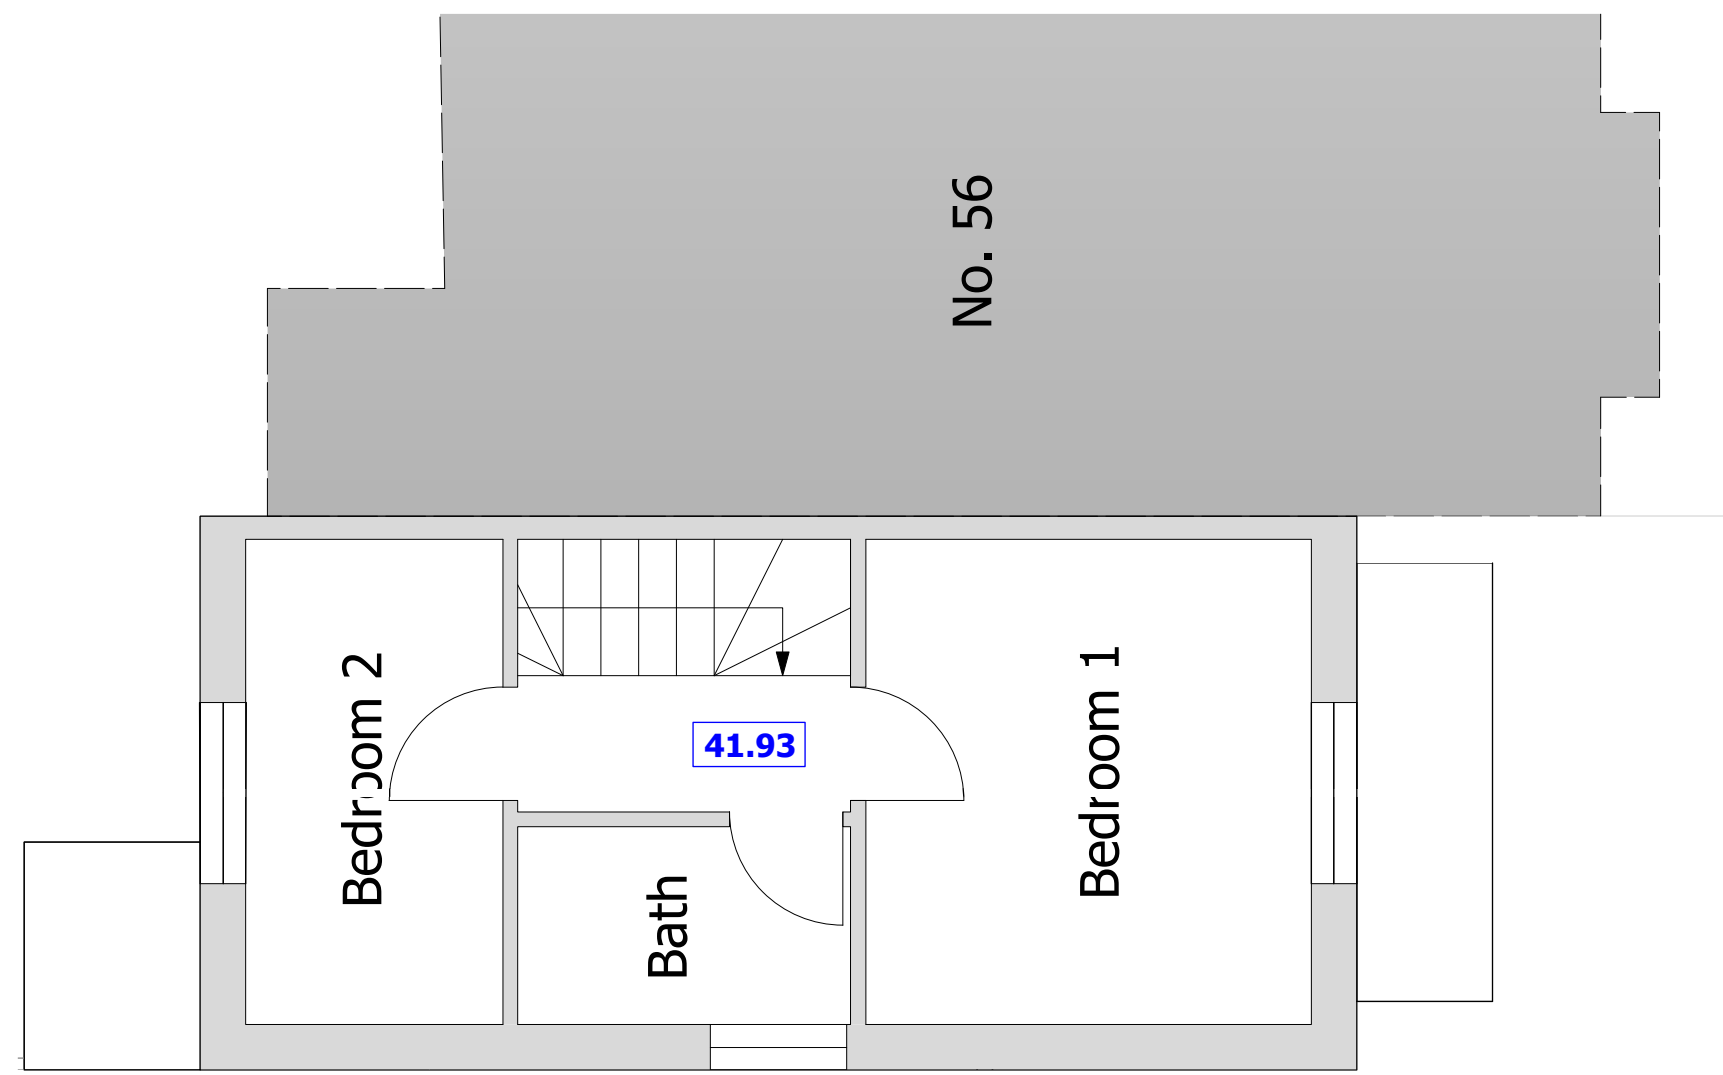

FIRST FLOOR - Scale 1:50

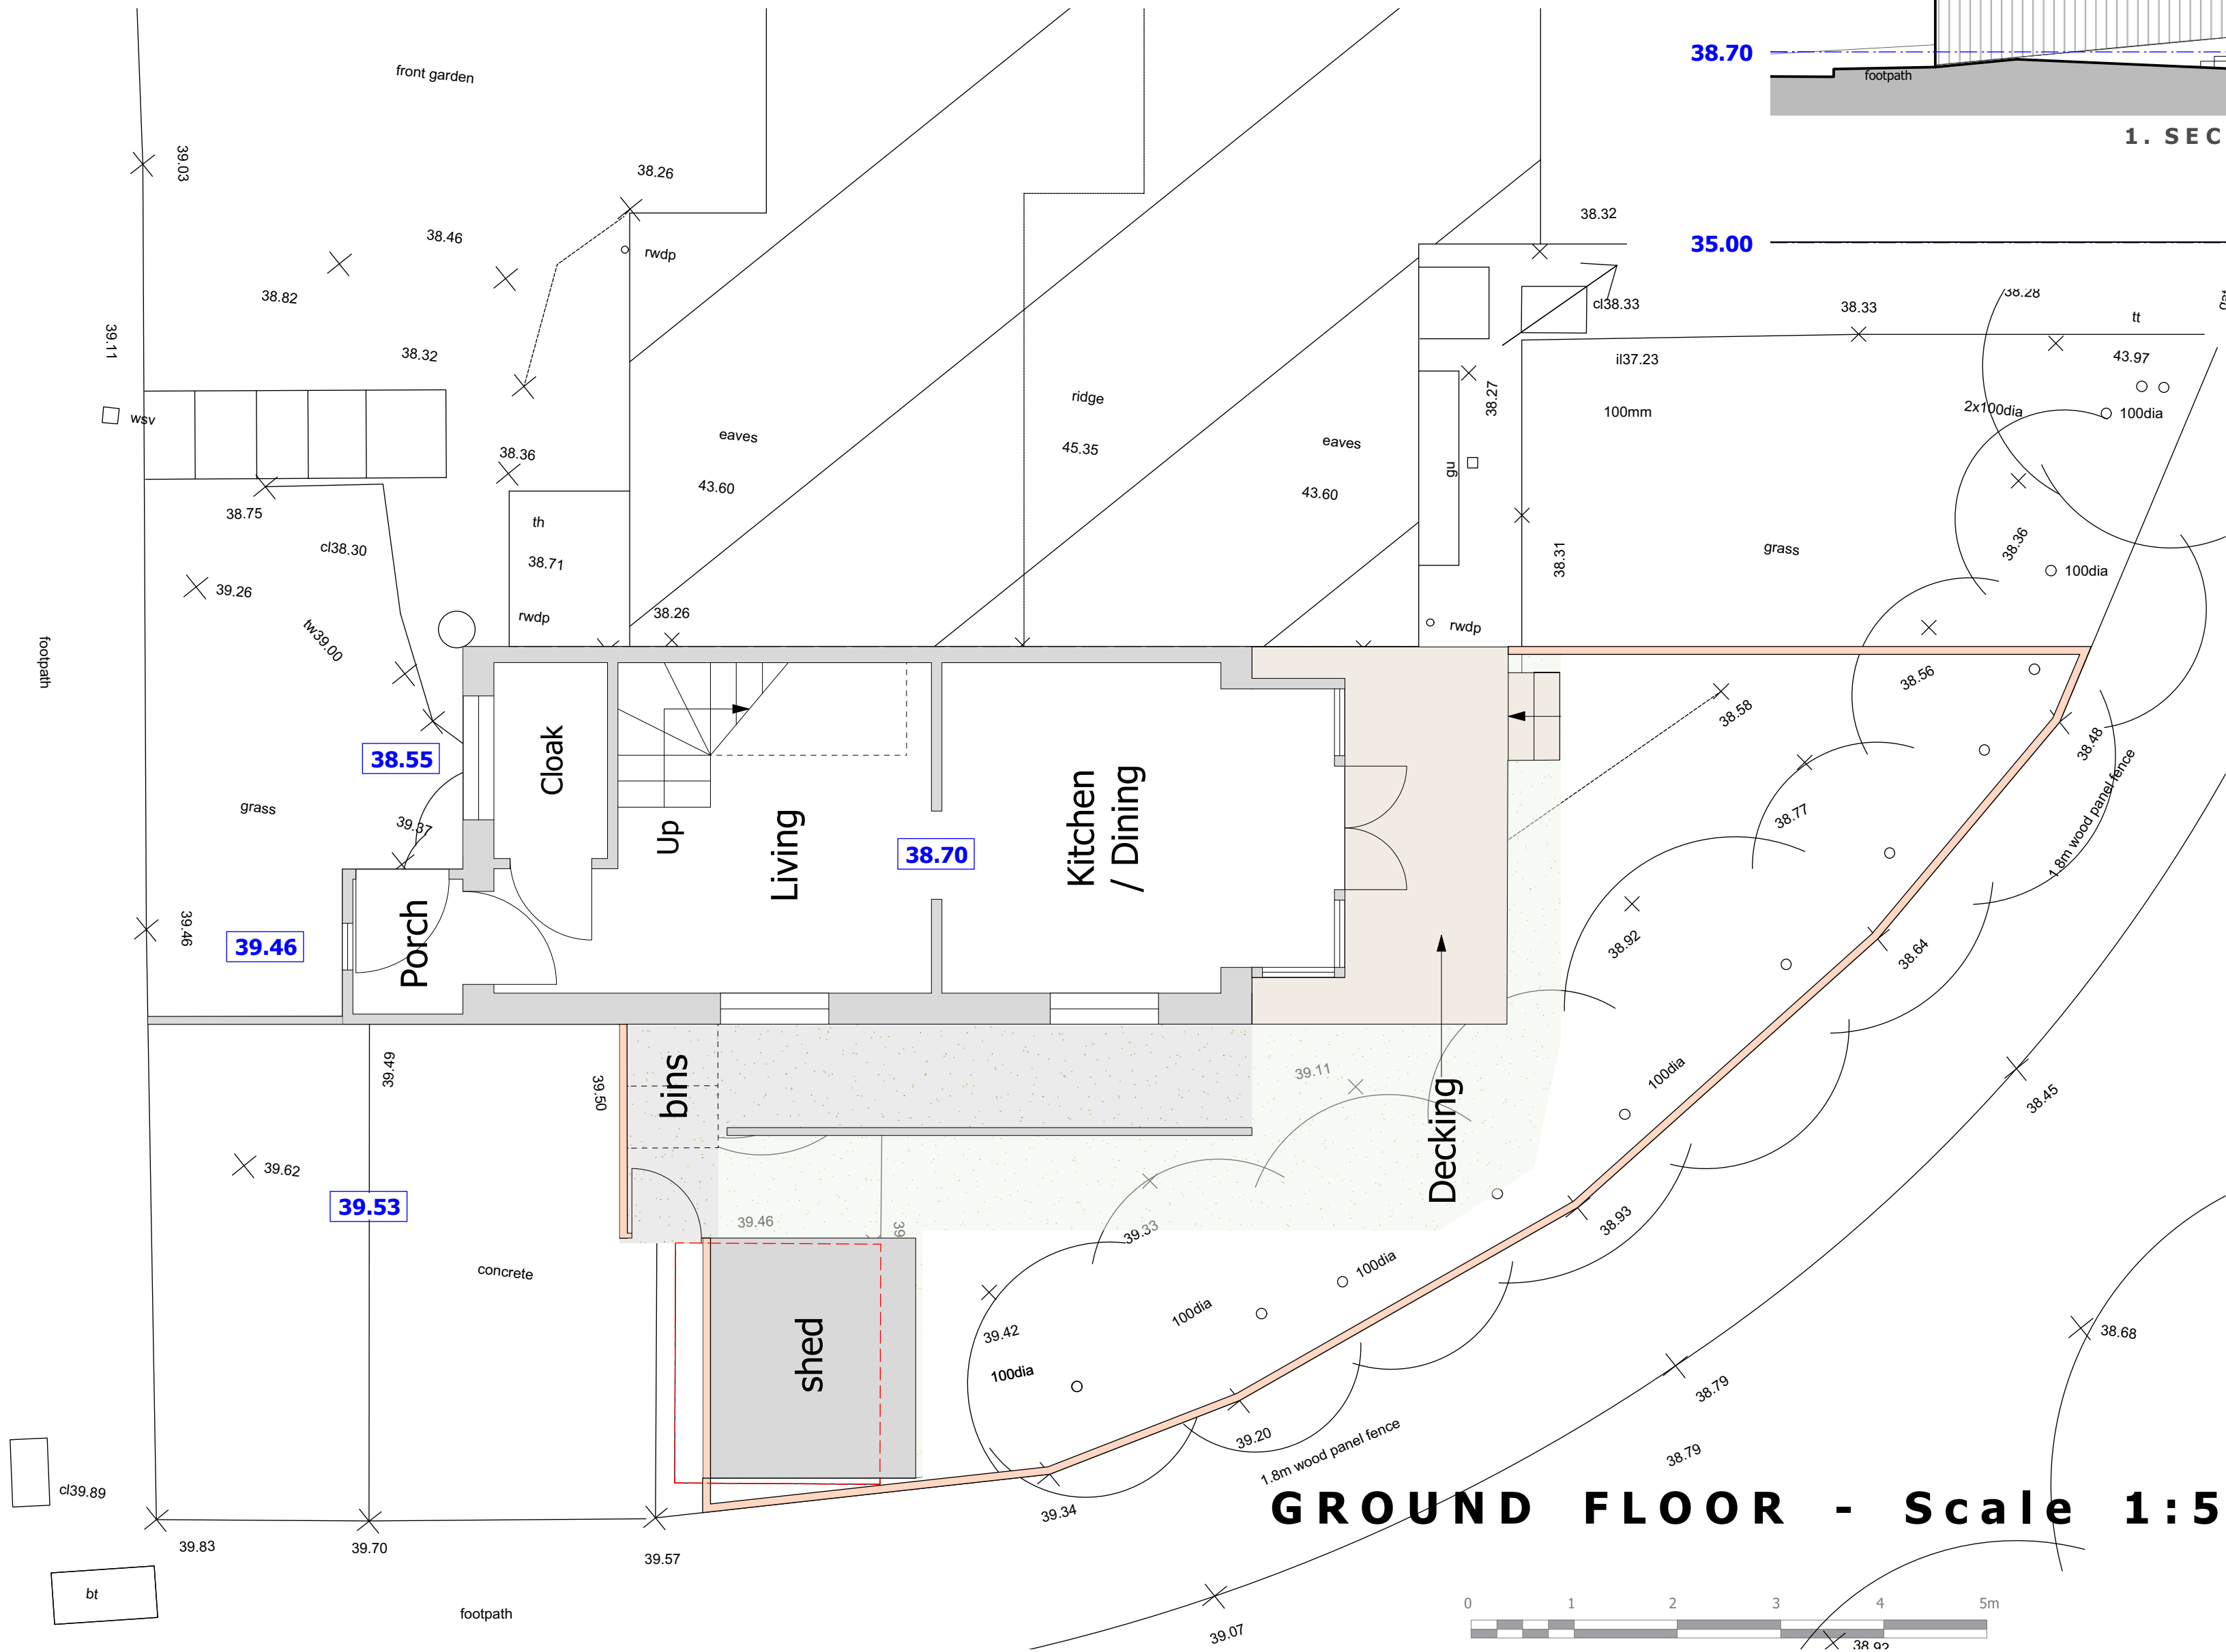

GROUND FLOOR - Scale 1:50

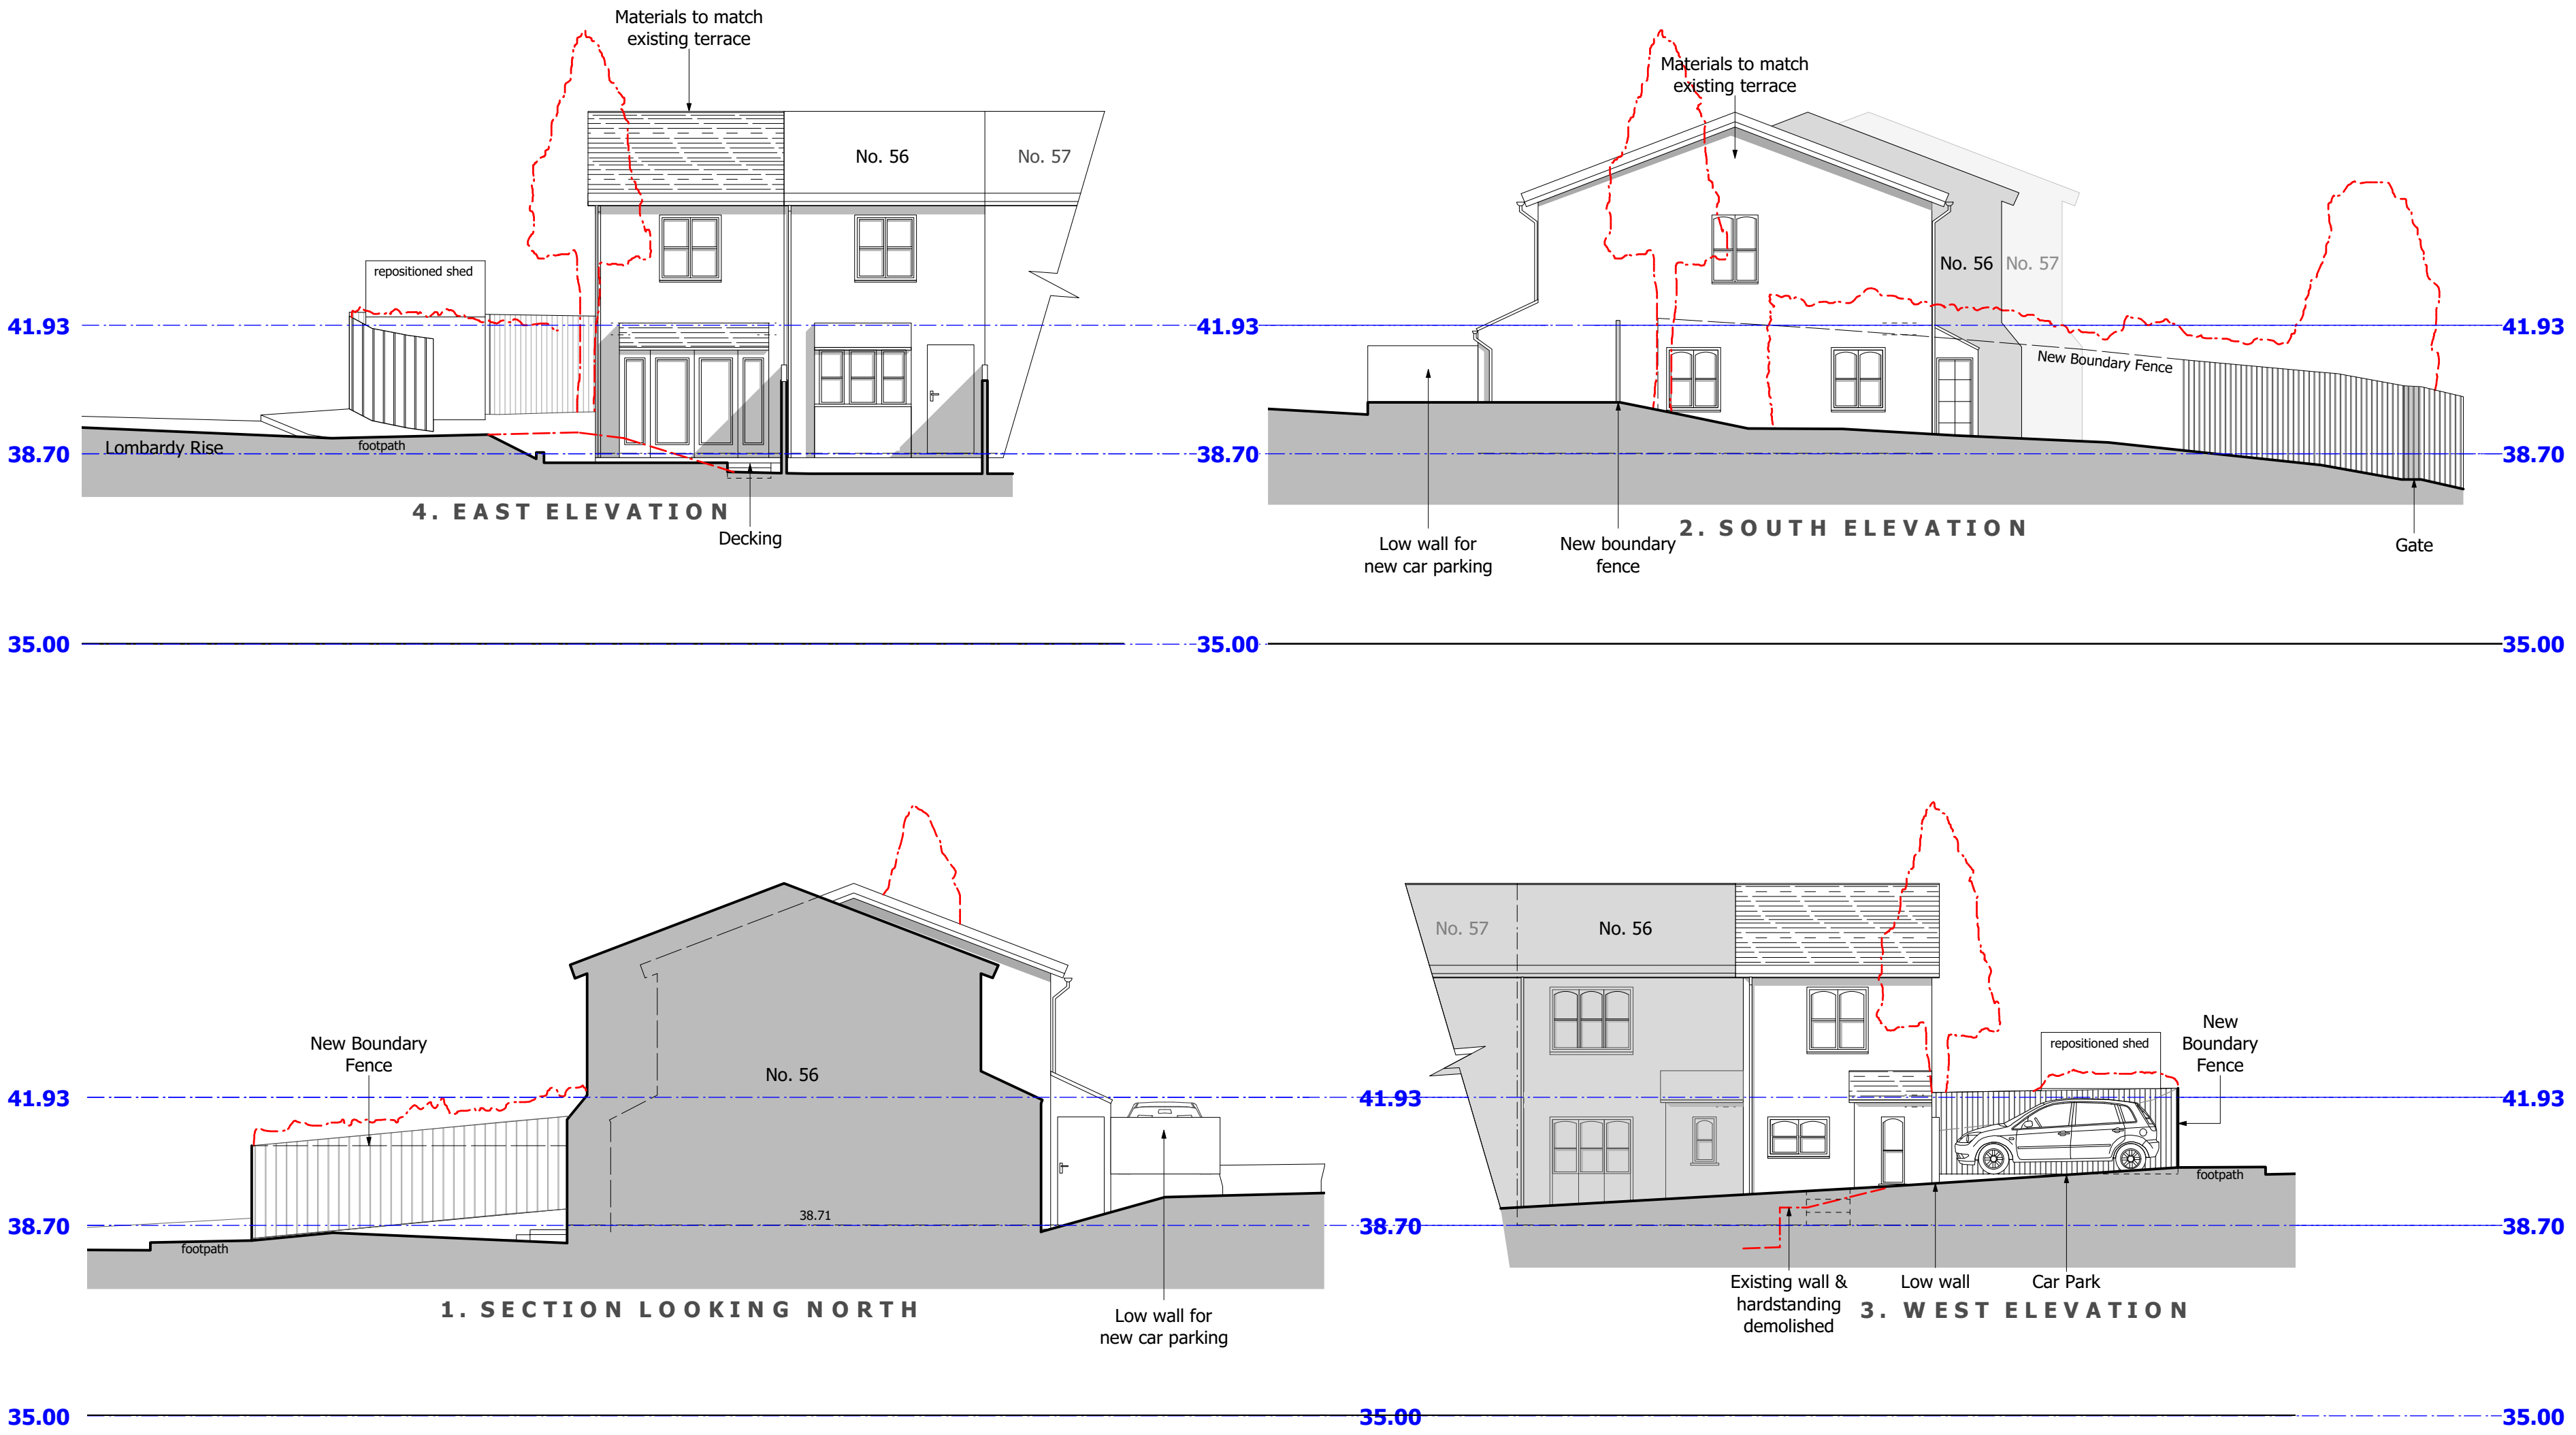

PROPOSED ELEVATIONS - Scale 1:100



© The copyright of this drawing remains with Pro Vision Planning & Design and may not be reproduced in any form without prior written consent.

Do not scale from this drawing.

Any discrepancies between this and any other consultant's drawings should be reported to the Architect immediately. The contractor must check all dimensions before commencing work on site and all discrepancies reported to the Architect. No deviation from this drawing will be permitted without the prior consent of the Architect.

CLIENT:
Mr P Thomas

PROJECT:
56 Lombardy Rise

DRAWING:
Release of Planning Condition 2

SCALE: 1:50 & 1:100 @ A1
DATE: Feb '17

DWG NO: 2086/RC01
REV: *



Groveview Court, Winchester Road, Ampfield, Winchester, Hants. SO51 9BD
Tel: 01794 348 476
2 Old Bath Road, Newbury, Berks. RG14 1QL
Tel: 01355 40184