



THIS DRAWING SHOULD BE READ IN CONJUNCTION WITH ANY OTHER RELEVANT DRAWINGS AND THE CONSTRUCTION MANUAL. THE BUILDER SHOULD CHECK ALL LEVELS AND SITE DIMENSIONS BEFORE WORK STARTS AND NOTIFY SCANDIA OF ANY DISCREPANCY IF IN DOUBT PLEASE ASK

© COPYRIGHT IN THIS DRAWING AND WORK EXECUTED IS AND REMAINS THE PROPERTY OF SCANDIA-HUS LIMITED AND OR ITS SUBSIDIARIES IN ACCORDANCE WITH THE PROVISIONS OF THE COPYRIGHT ACT, PERMISSION TO PRODUCE COPIES OR MODIFIED DRAWINGS IN WHOLE OR IN PART FOR ANY PURPOSE SHOULD BE OBTAINED FROM SCANDIA-HUS LIMITED & ANY SUCH REPRODUCTIONS SHOULD INCLUDE THIS & THE FOREGOING STATEMENT

| REV | DESCRIPTION | DATE | DRN | CHK |
|-----|-------------|------|-----|-----|
|     |             |      |     |     |
|     |             |      |     |     |
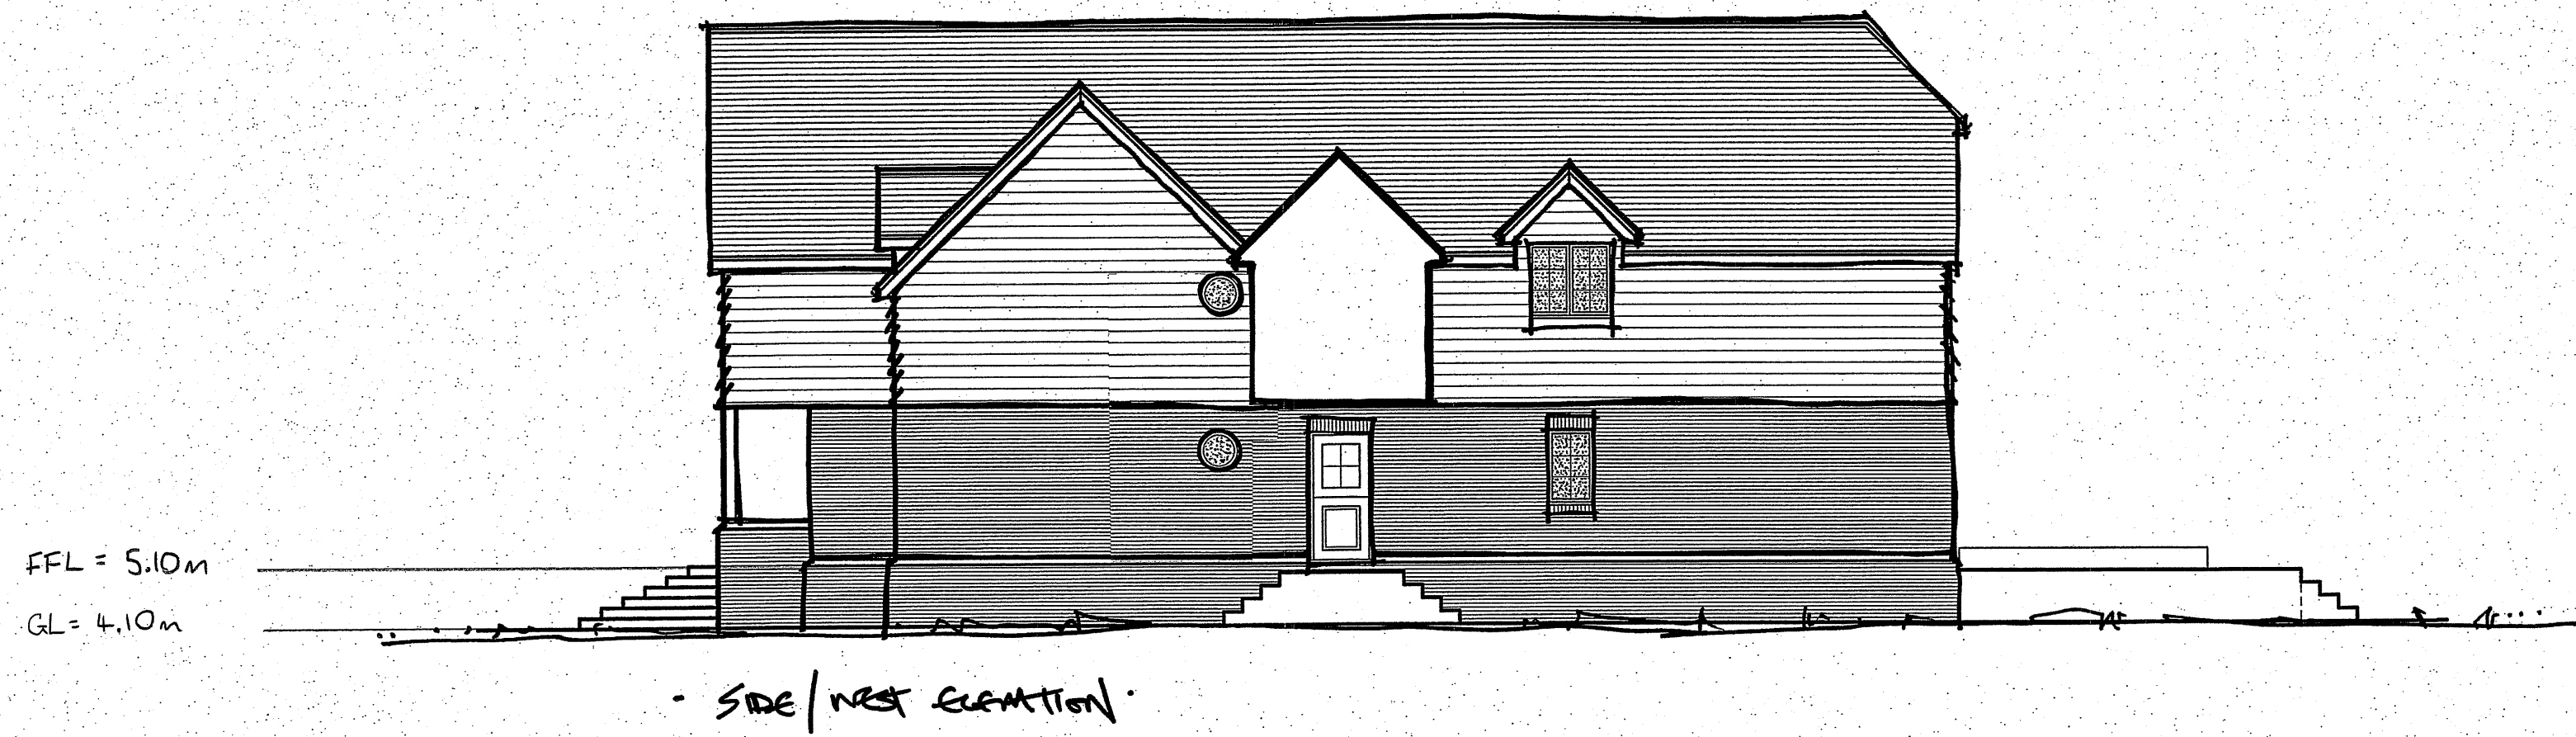

EXISTING FFL = 4.50m

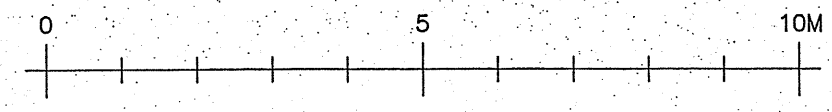



SCANDIA-HUS BUSINESS PARK,  
FELCOURT ROAD, FELCOURT, EAST GRINSTEAD,  
WEST SUSSEX, RH19 2LP : TEL 01342 838080

FOR  
MR. BUTLER & MS. KEEPING

SITE  
THE SHALLOWS  
WOOD GASTON LANE  
HAYLING ISLAND, HAMP.

TITLE  
  
PROPOSED  
ELEVATIONS

|                 |                       |                                |
|-----------------|-----------------------|--------------------------------|
| C/No.<br>216540 | O/No.                 | SCALE<br>1/100 @ A2 SHEET SIZE |
| DRAWN<br>JW     | DRAWING NUMBER<br>X04 |                                |
| DATE<br>2/17    | REV                   |                                |