


51 Topaz Grove

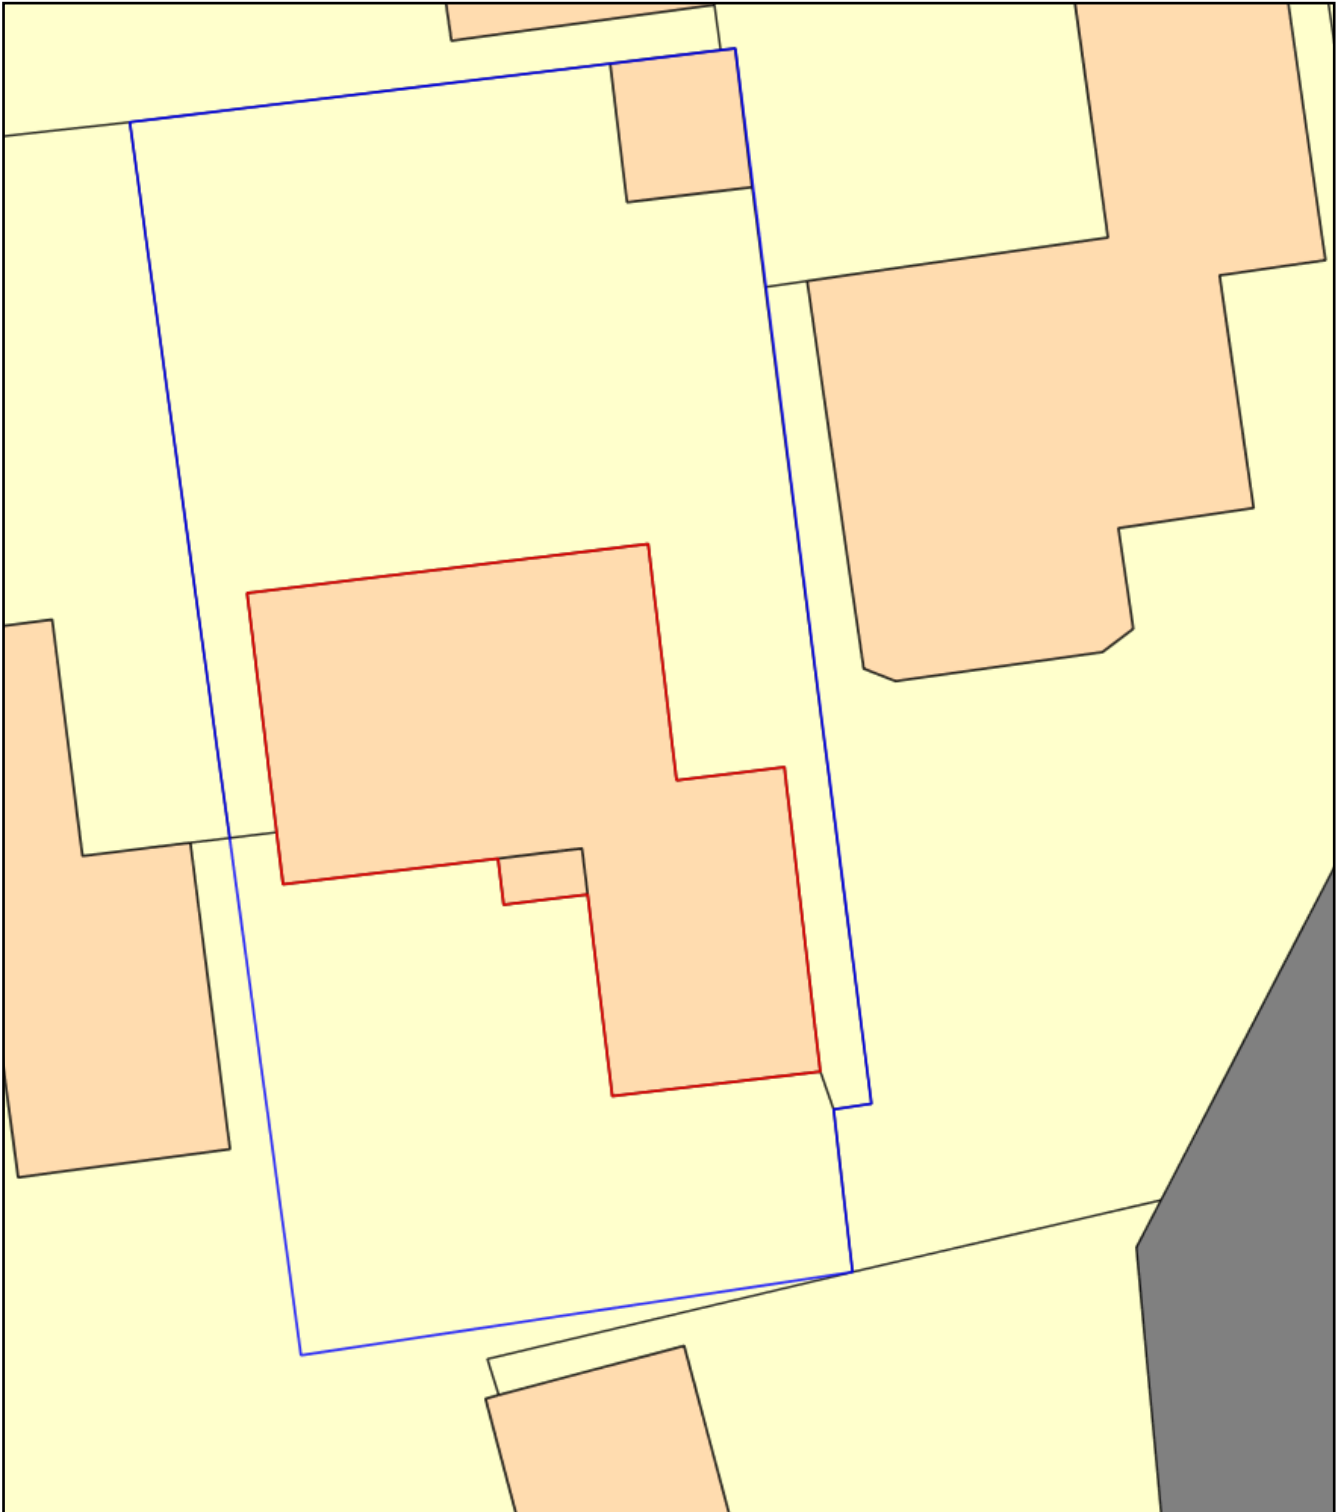

0 10
Metres



Plan Produced for: Installation of UPVC cladding

Date Produced: 05 Feb 2018

Plan Reference Number: TQRQM18036095956020

Scale: 1:200 @ A4