


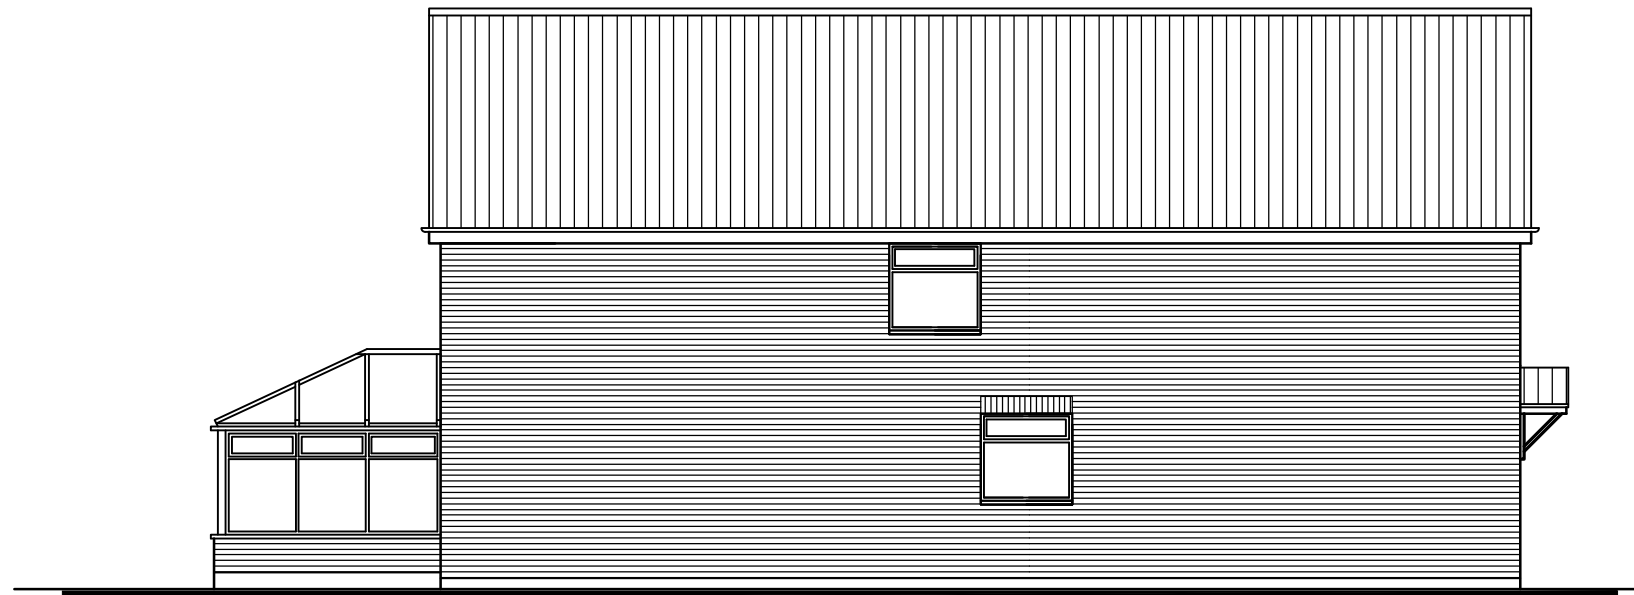

32 Fishery Lane,
Hayling Island,
PO11 9NR

No.32 HOUSE ELEVATIONS

Revisions
A.



Scale A3 = 1:100
Drawn JHL
Date 09/05/17

metres

10

20

30

17045-341⁰

40