

NOTES:






Dimensions to be checked on site before commencing work. Any discrepancies shall be reported to the architect immediately.

Do not scale from these drawings except for planning purposes.

Use figured dimensions only.

Where applicable this drawing is to be read in conjunction with other consultants' drawings.

All drawings to be read in conjunction with specification and all other drawings including structural engineer and mechanical and electrical drawings / specification

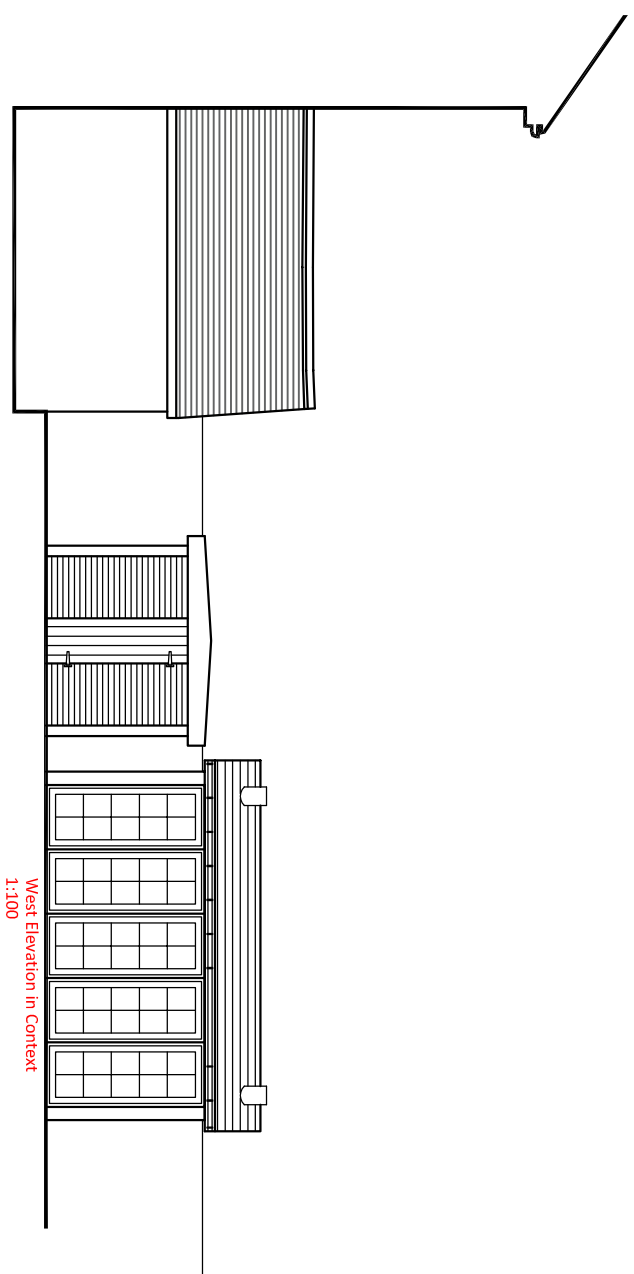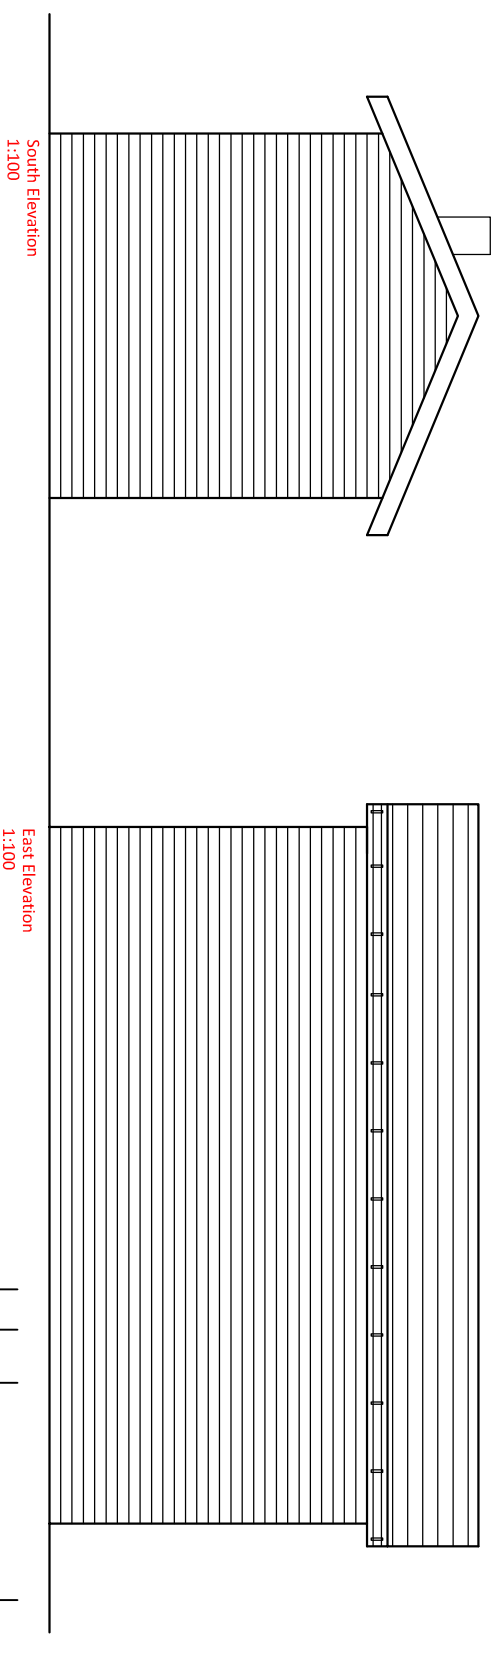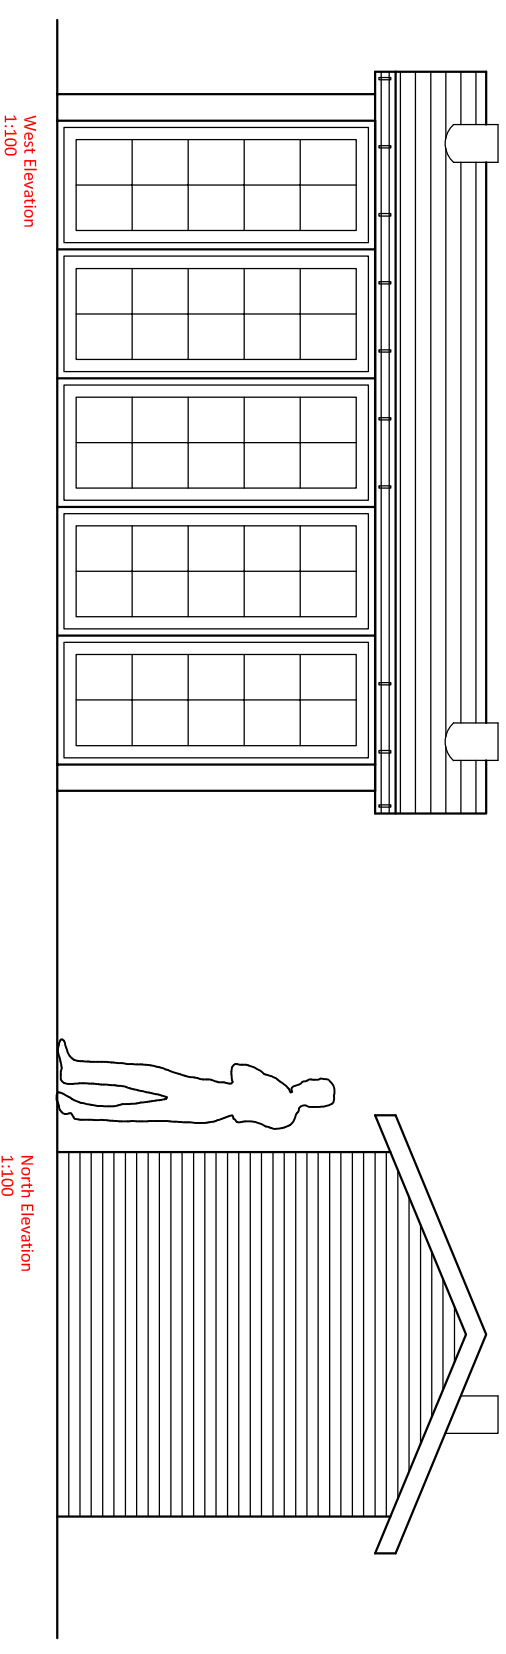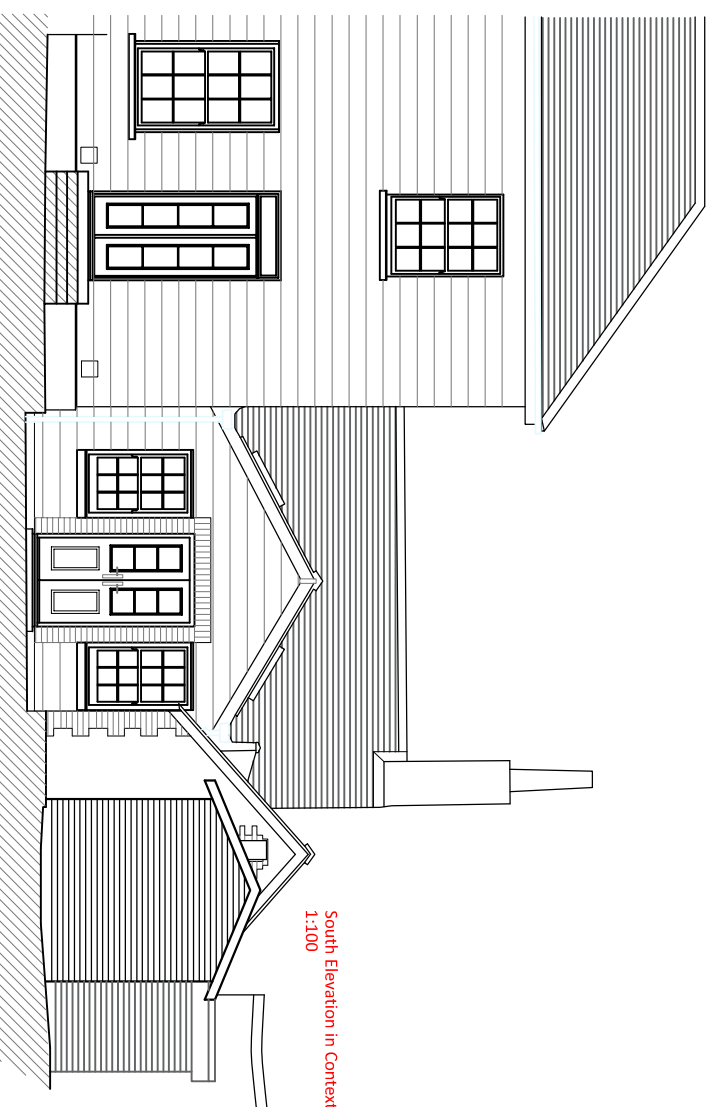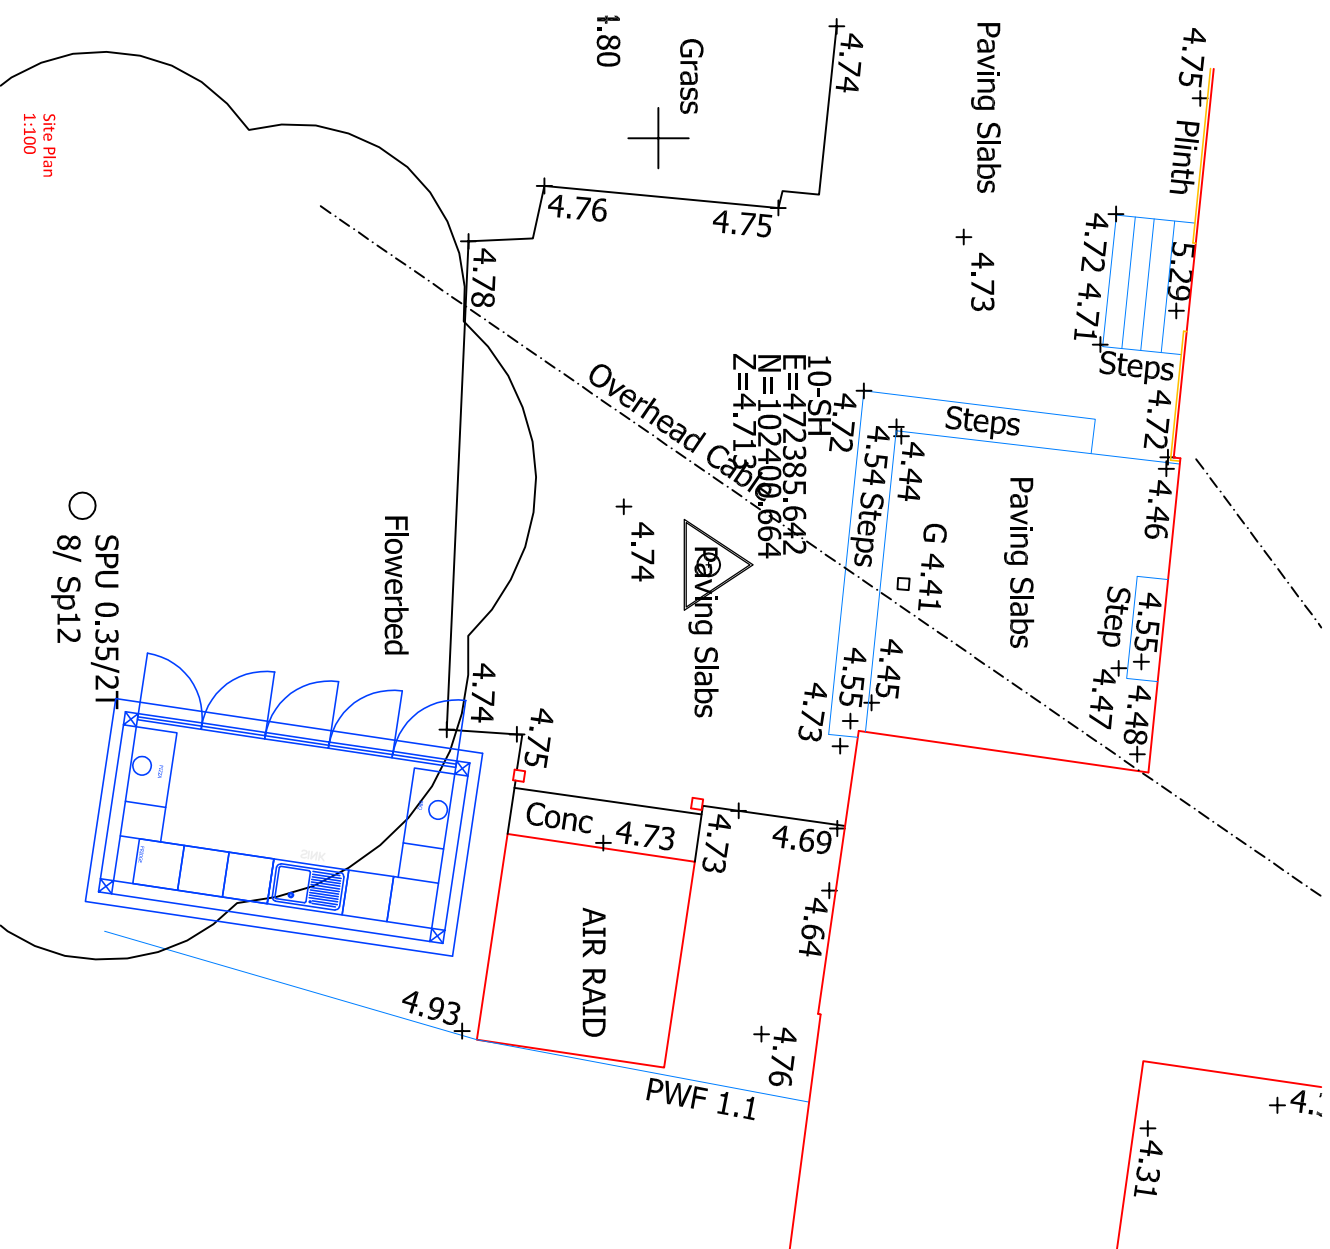

| REV | DATE | AMENDMENT | DRAWN |
|-----|------|-----------|-------|
|     |      |           |       |

**hd**  
architects

**Helver Davies Architects Ltd**  
1 The Old Flour Mill,  
Emsworth, PO10 7BT  
01243 370 715

[www.hdarchitects.co.uk](http://www.hdarchitects.co.uk)    [mail@hdarchitects.co.uk](mailto:mail@hdarchitects.co.uk)

**CLIENT**  
**Mr Damon Repton**

**PROJECT**  
Northwood Farmhouse  
Northwood Lane  
Haying Island  
Hampshire  
PO11 0LR

## DRAWING

### Proposed Outdoor Kitchen

SCALE  
As noted @ A1

|                |           |          |    |
|----------------|-----------|----------|----|
| DATE           | June 2017 | DRAWN    | SR |
| DRAWING NUMBER | 17078-51  | REVISION | -  |