
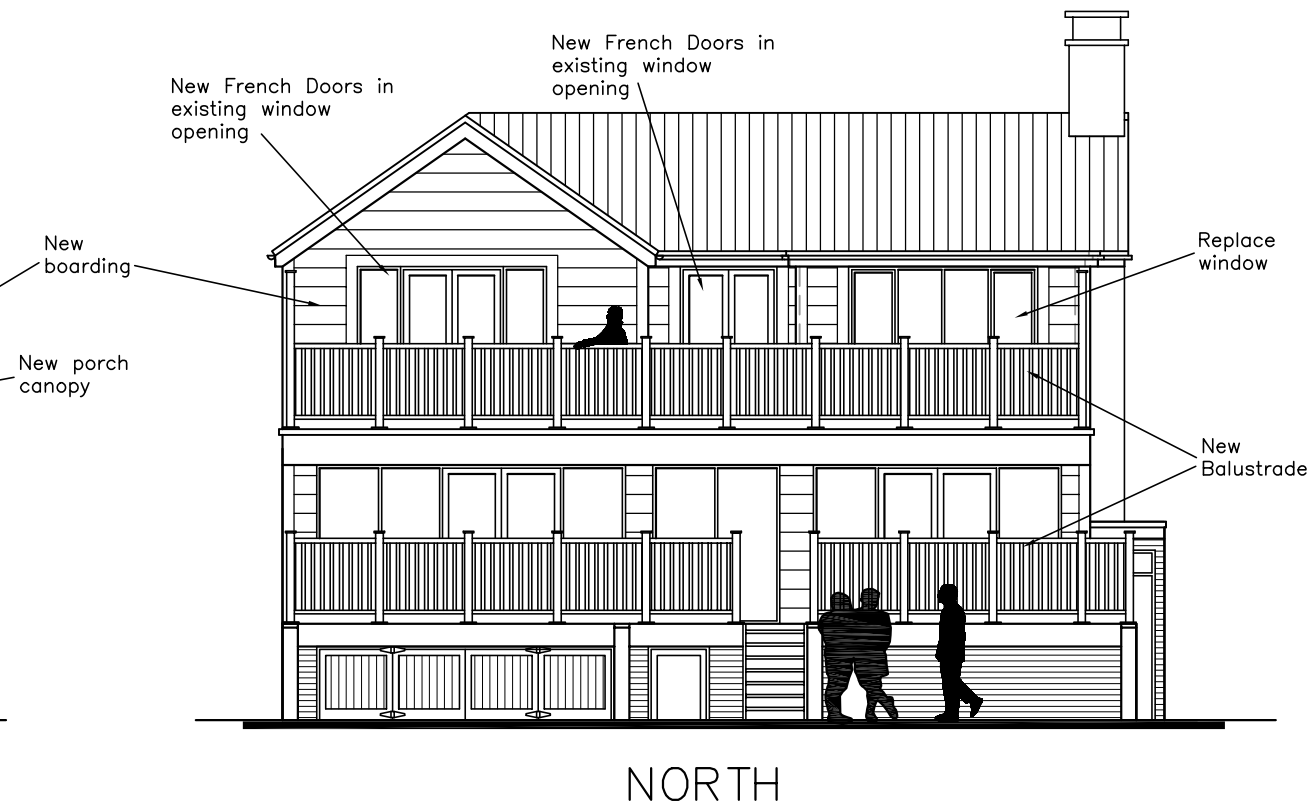
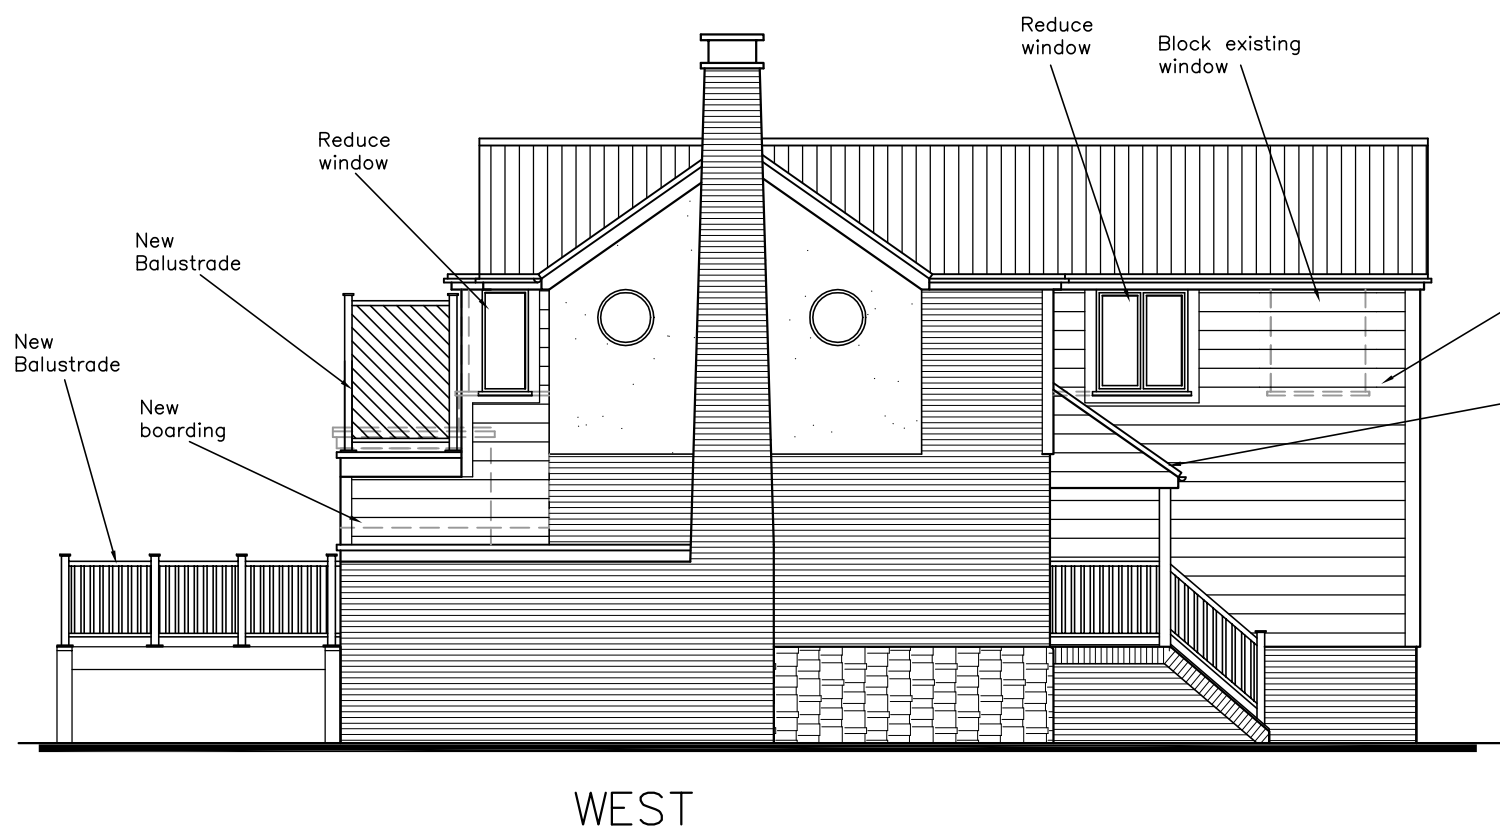
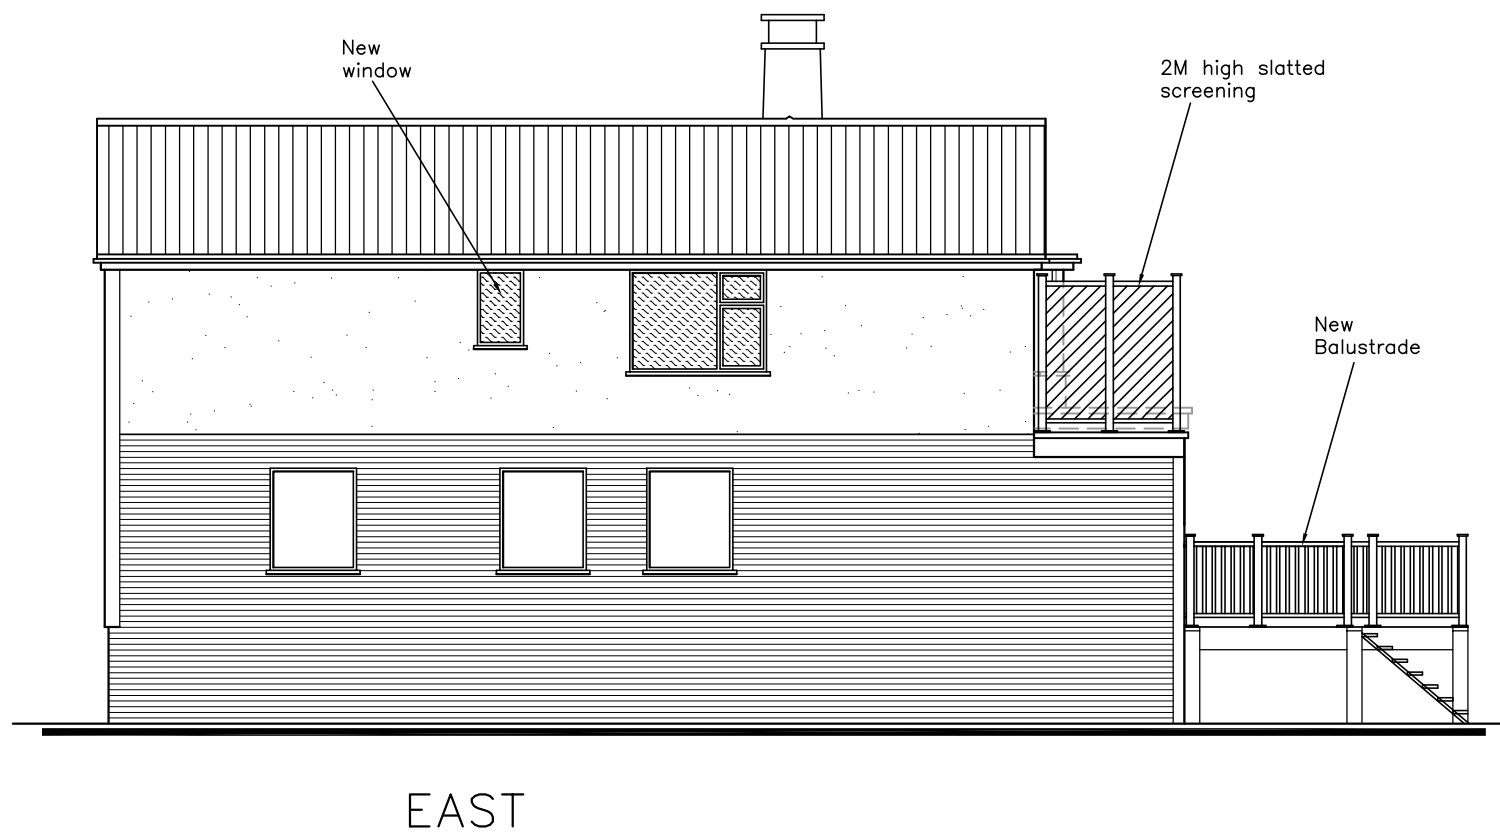


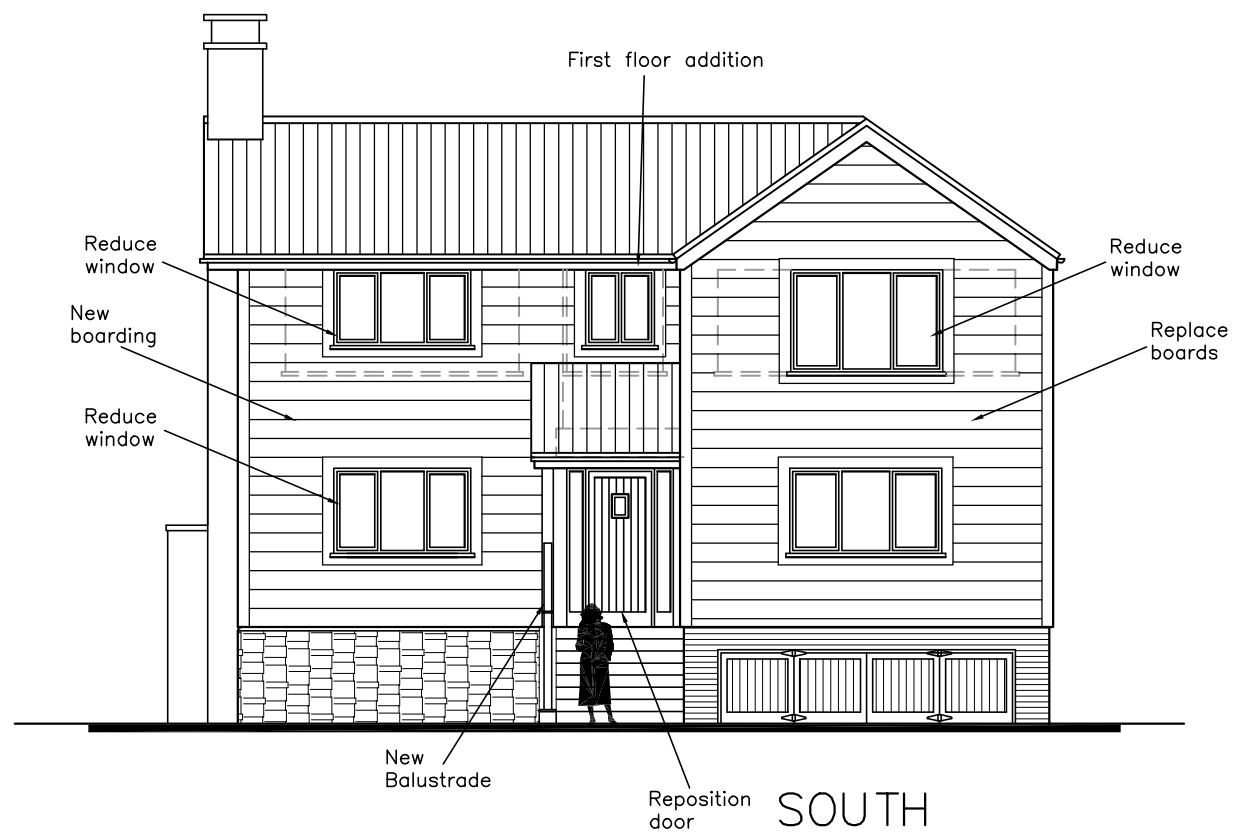

Sinah House
Ferry Road
Hayling Is.
PO11 0DG

PROPOSED ELEVATIONS

Revisions

- A. Client revisions. 05/02/18
- B. Windows reduced. 07/02/18
- C. Client revisions. 12/02/18
- D.



Scale A3 = 1:100
Drawn ELR/JHL/MHC
Date 31/01/18

1513-512^C

metres

10

20

30

40