


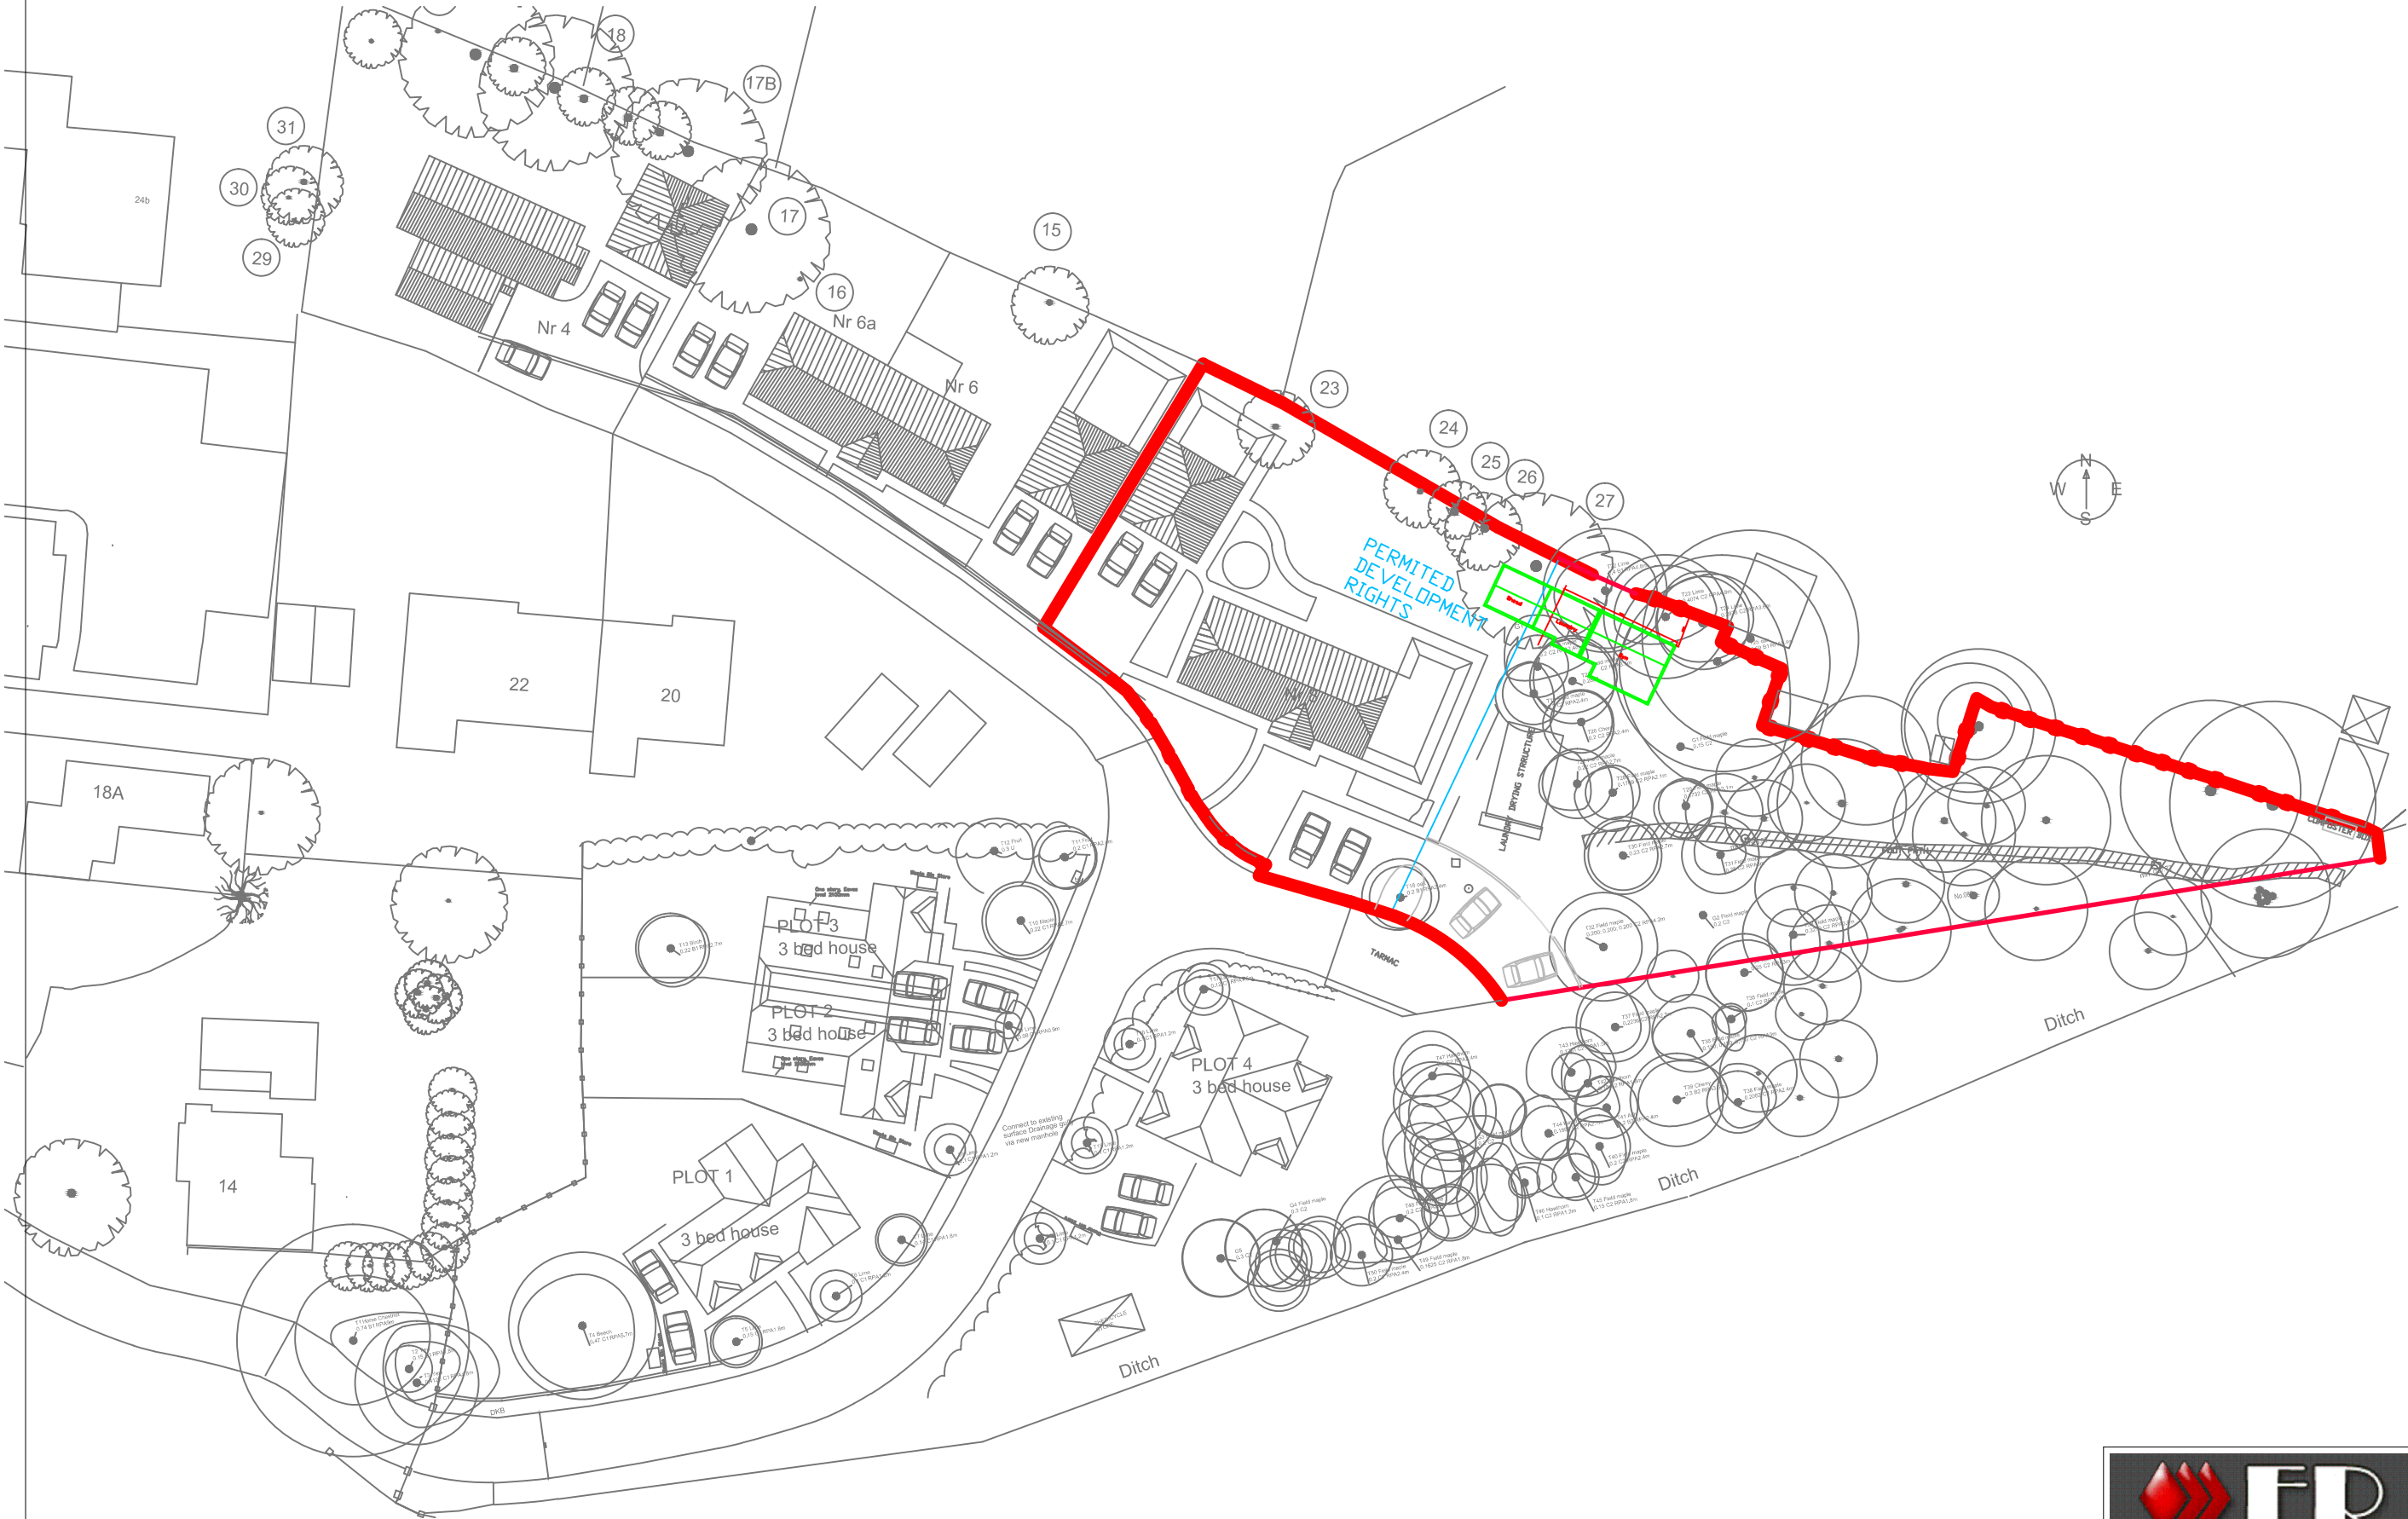

Date	15.01.18	Drawn	EM	Checked by	Date checked	Client	Mr&Mrs MILLERS
Scale	1/500	Drawing title Site Layout				Project	Plot 5
104/10						Address	Eastof8Northlands Park Emsworth,Hants,PO10 7EY



6 New Brighton Road,
Emsworth, Hampshire
PO10 7PS
Tel: 08450450862
www.erconstructions.co.uk