


HAVANT BOROUGH
COUNCIL

22 DEC 2017

RECEIVED

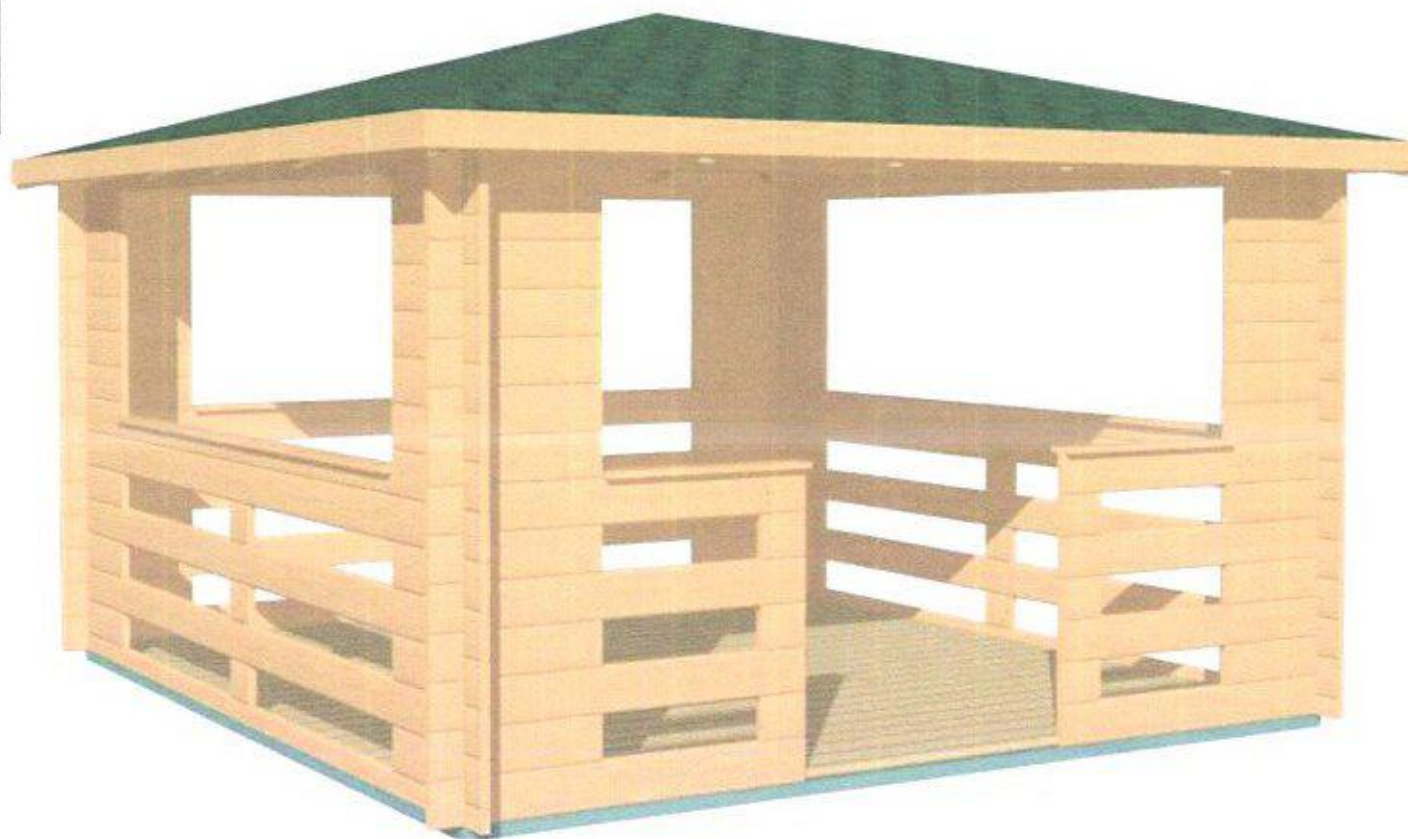

28mm Gazebo 3,5x3,5

Architect name:	Thickness:	Type:	Project name:	Project No.:	Year:	Page:
Karolis Vitkauskas	28mm	Standard	GAZEBO 3,5x3,5		2016	1 of 6