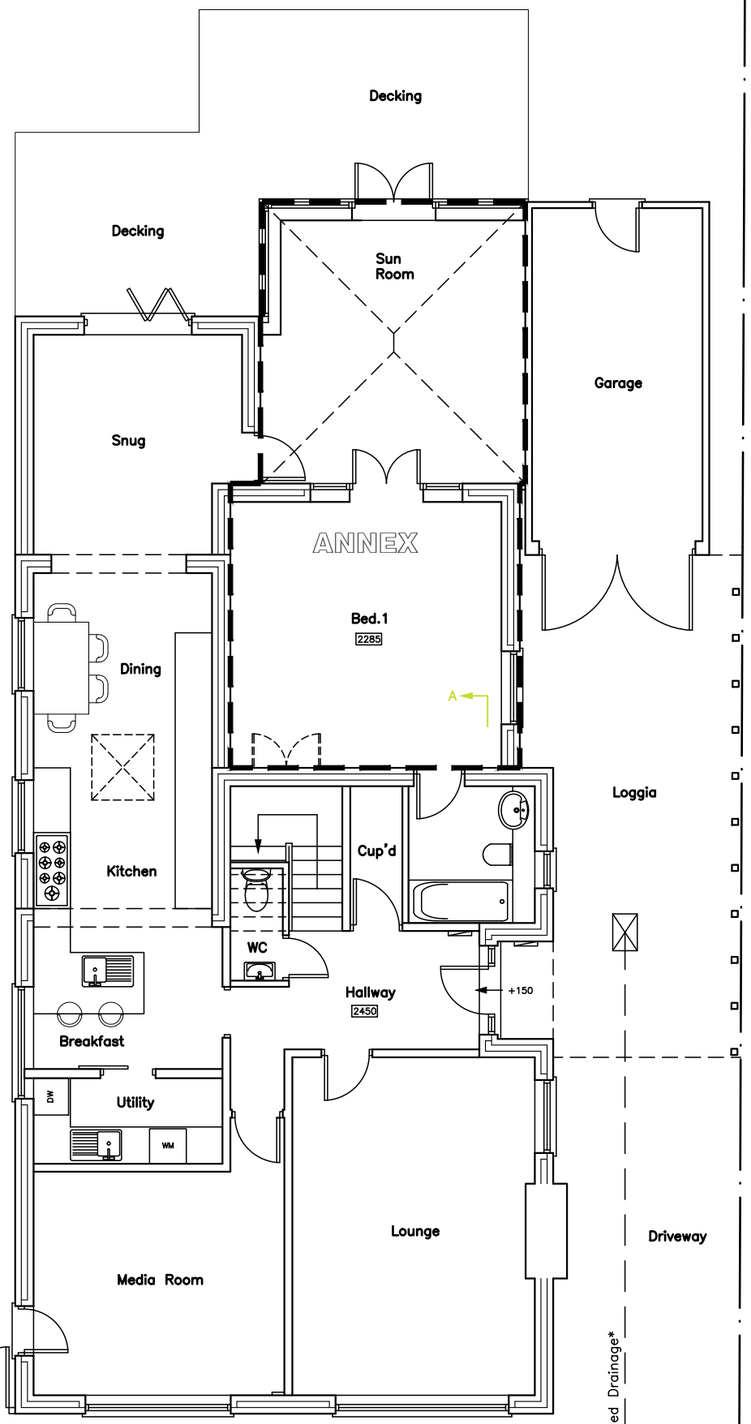

Ground Floor Plan

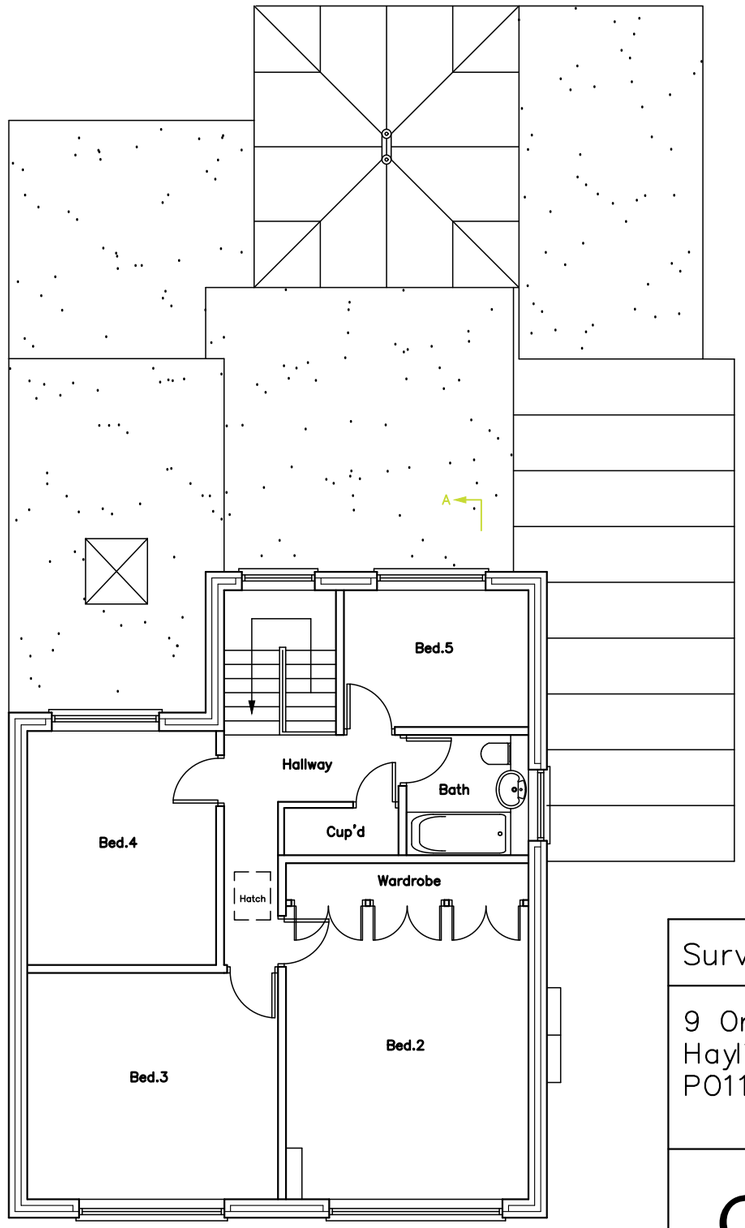

First Floor Plan

Survey Plans

9 Orchard Rd,
Hayling Island,
PO11 9JA

Revisions

a) Note/Date/Initial
b)
c)
d)

CAAD
Critchley Architecture And Design
Contact: 02392 474 919 | info@caad.online
The Old Brewery,15E South Street, Havant, PO9 1BU

Scale A1=1:50, A3=1:100
Drawn SAR
Date 31/08/18

18084–201 0

10m 20m 30m 40m