



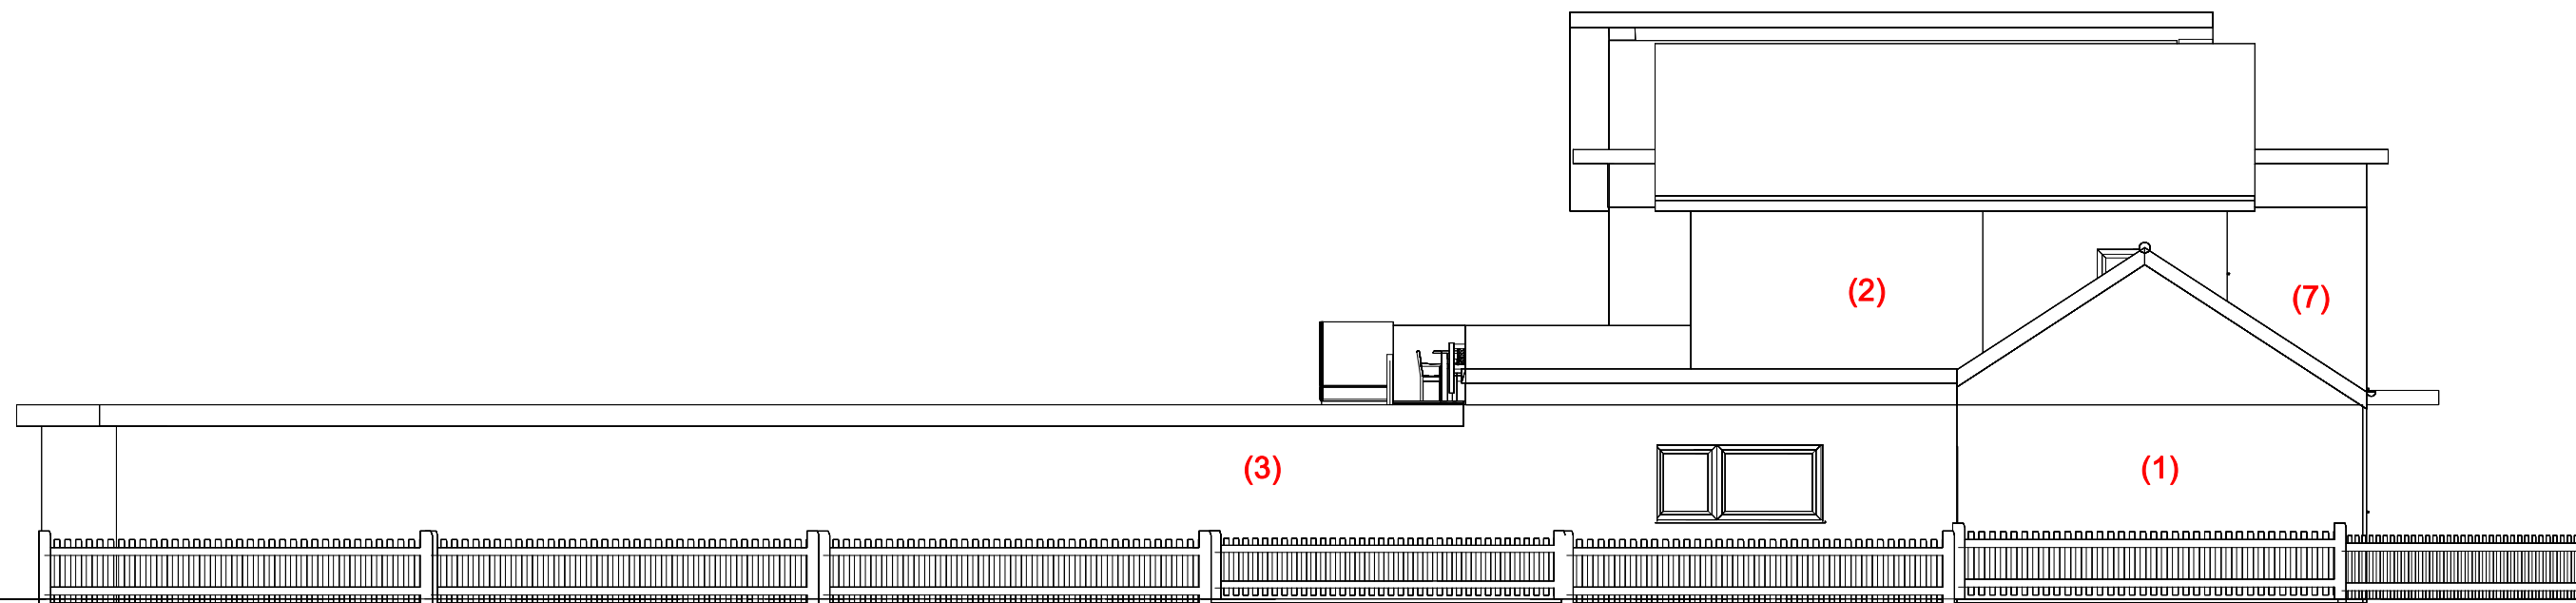

East Elevation

- Key to finishes:**
- (1) Existing Brickwork
 - (2) Existing Brickwork to be rendered white
 - (3) New extension - white render
 - (4) New extension - brickwork to match garage
 - (5) Existing tile cladding to be replaced with timber effect cladding
 - (6) Timber effect cladding
 - (7) Slate Effect Cladding

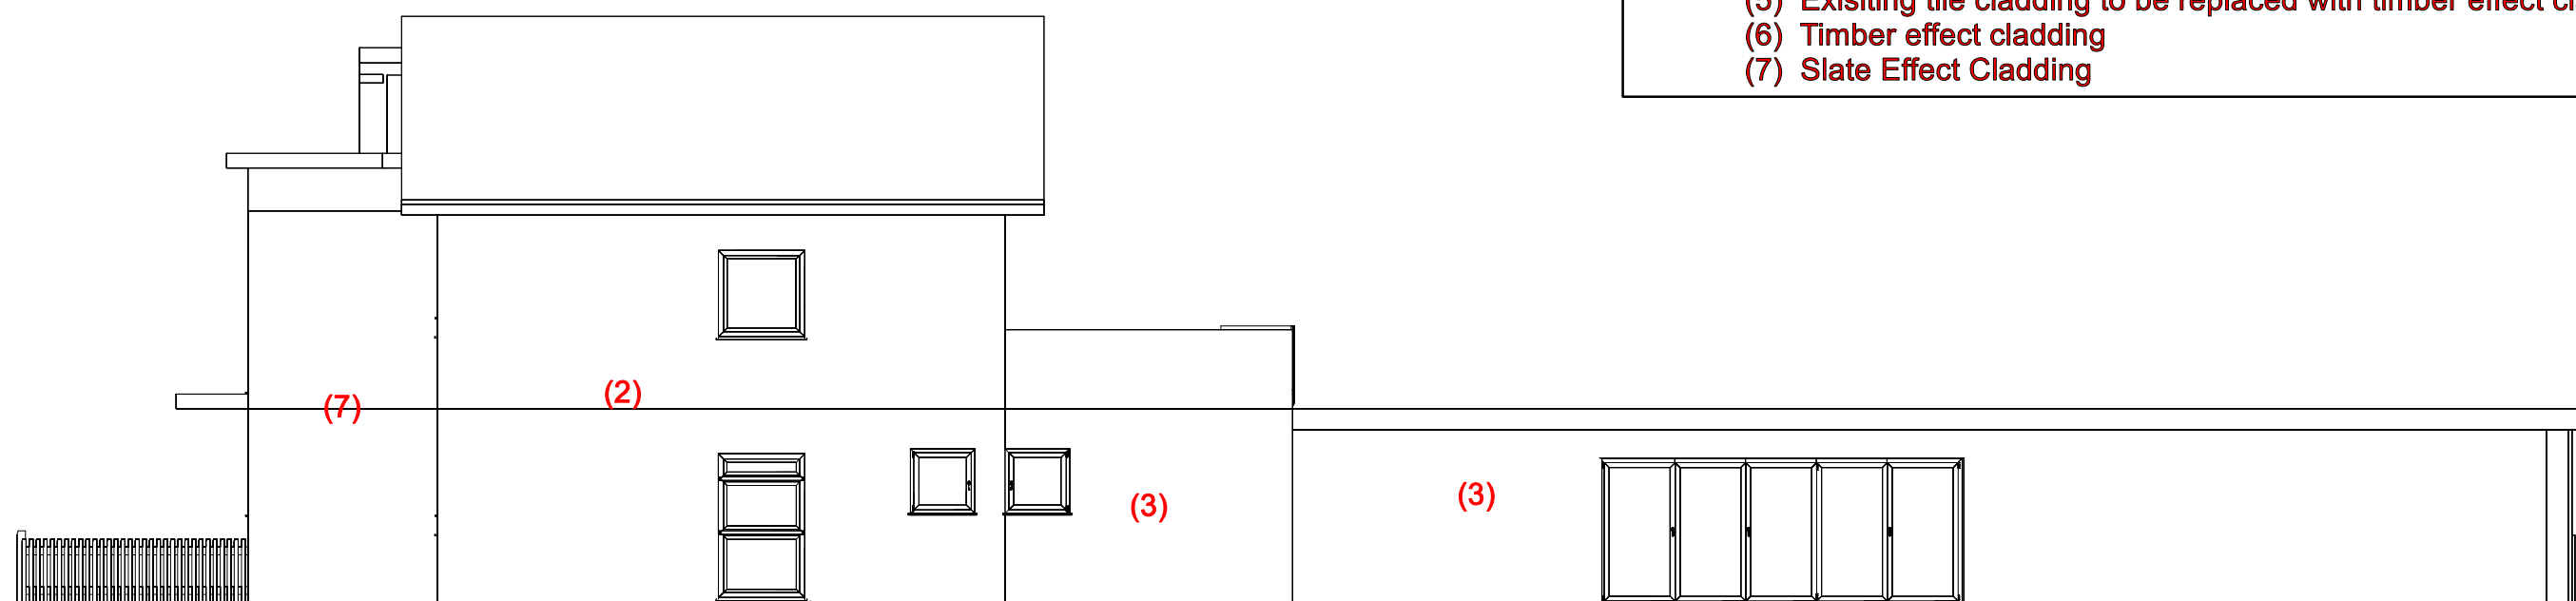

West Elevation

Winterlake Remodel-proposed
East and West Elevations
KLW
24/04/2018
1:100 A3 Landscape