






Proposed North/Front Elevation

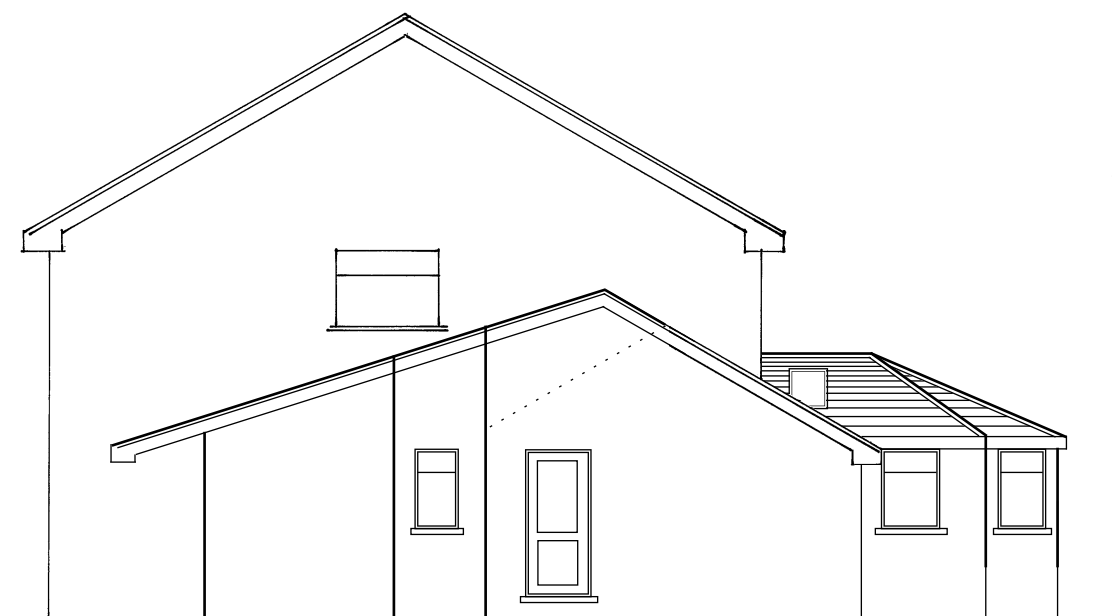

Proposed West/Side Elevation

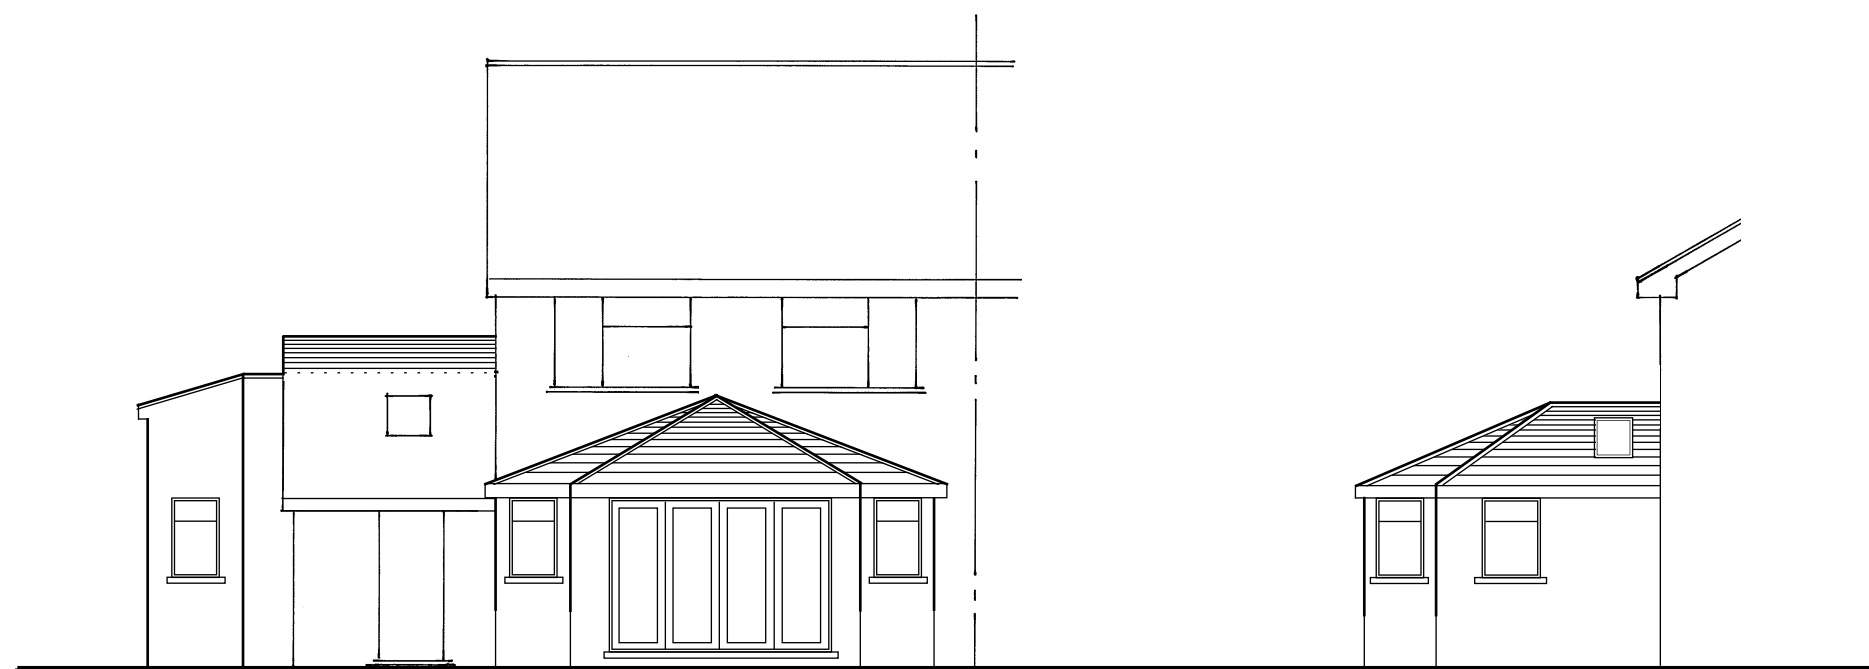

Proposed South/Rear Elevation

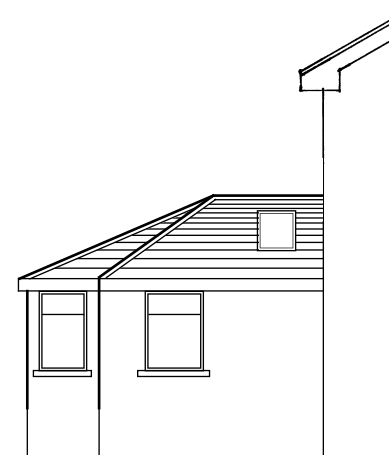

Proposed East/Side Elevation

These Plans have been prepared for the purpose of obtaining Planning Permission and/or Building Regulation Approval for the work shown thereon only and should not be used for any other purpose.

© These Plans remain the copyright of the architect and must not be copied or reproduced in any way without written permission with the exception of Local Authorities for Planning Purposes



**Andrew R Dunks**

BSc(Hons) MRICS CBuiltE MCABE

*Chartered Surveyor and Building Engineer*

Unit 1, Basepoint, Waterberry Drive

Waterlooville, Hants, PO7 7TH

Tel: (023) 9225 3034

e-mail: andrewRdunks@gmail.com

Proposed Alterations & Extensions

**33 Brook Gardens  
Emsworth**

For Mr & Mrs N Cox

Scale - 1:100 at Page Size A3

Date - August 2017