


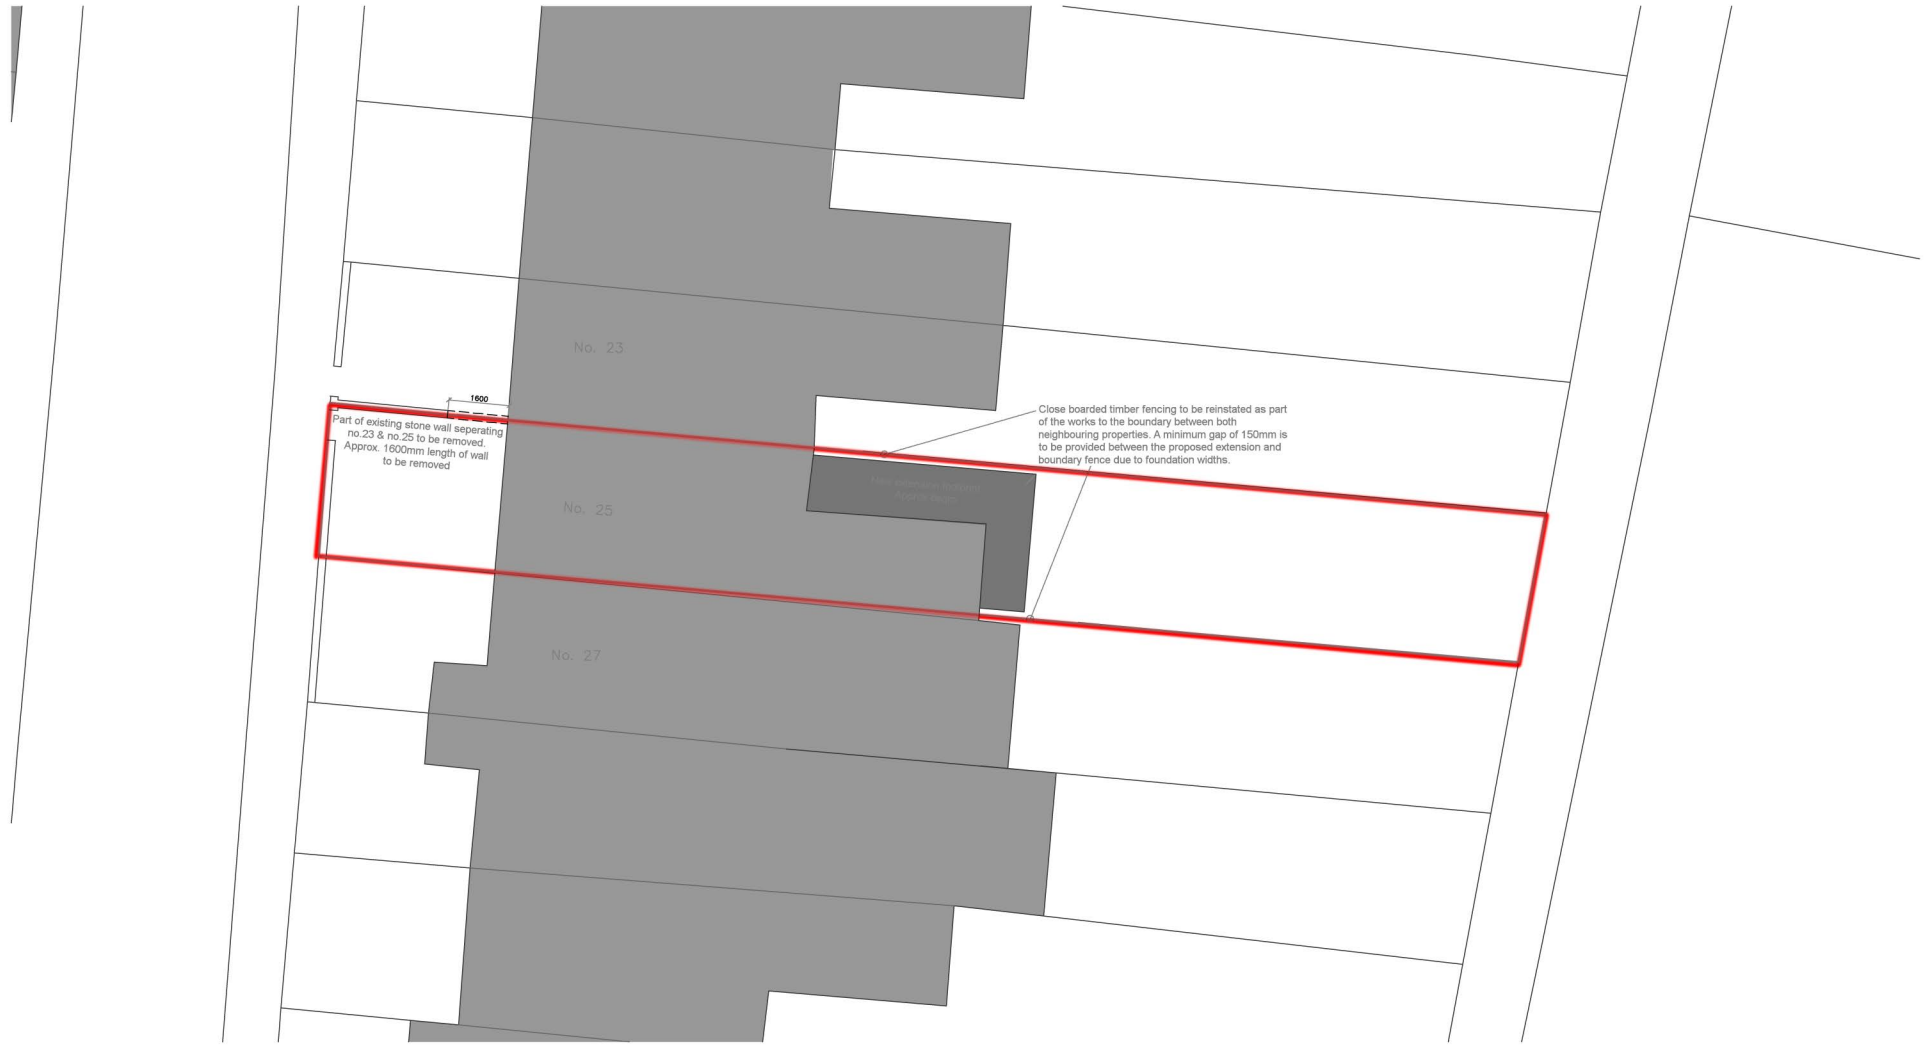

Proposed Block Plan



Proposed Site Plan

Mr & Mrs Pitt

25 Lymbourne Rd
Havant,
Hampshire

Proposed Site Plan
&
Block Plan

1:100 @ A1
1:200 @ A3

Planning
March 2018

M/1801 - 90B

