




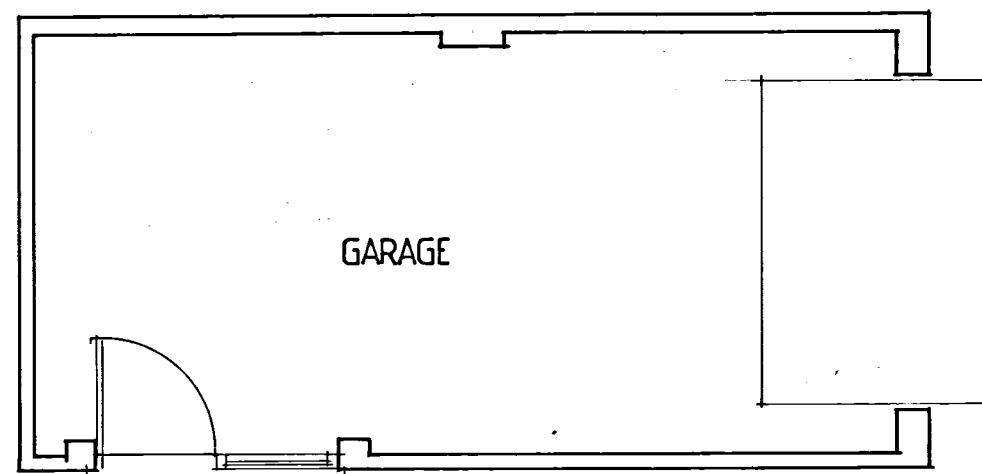


PROPOSED GARAGE

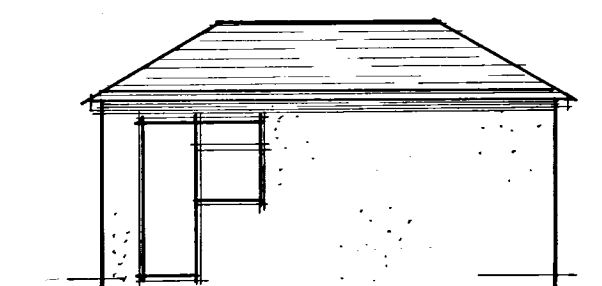


FRONT

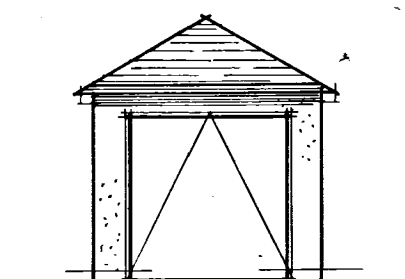

SIDE

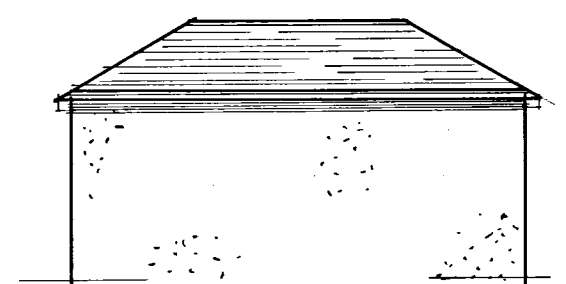

REAR

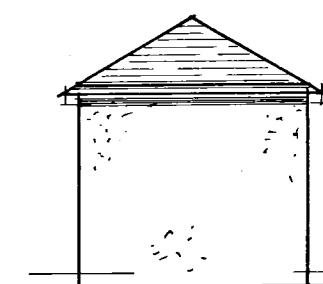

SIDE

A	Date	Revision
© copyright		
THORNS YOUNG ARCHITECTURAL		
THORNS-YOUNG LTD CHARTERED BUILDING CONSULTANTS Website: www.thornsyoun.co.uk		
Fareham 21 Middle Road Park Gate SO31 7GH Tel: (01329) 888 322		Portsmouth 232 London Road North End PO2 9JQ Tel: (02392) 672 883
Client		
MR AND MRS MARINER		
Job Title		
78 SERPENTINE ROAD WATERLOOVILLE		
Drawing Title GARAGE		
Scale 1:50 1:100		
Date SEP 2018	Drawn by CM	
Drg. No. 2151:18:3		Rev.