



adp architects ltd
 architects & urban designers

Tel: 0845 365 1475
 Email: mail@adp-ltd.co.uk
 www.adparchitects.co.uk
 Richmond Court, 94 Botley Road, Park Gate, Southampton, SO31 1BA

project name/address:
44 Bembridge Drive
Hayling Island
PO11 9LU

client:
Mr & Mrs S Vine
 drawing title:
Location Plan

Copyright
 Reproduced from Ordnance Survey's 1:1250 scale map
 with permission of Controller, HMSO Crown copyright.
 ADP Architects Ltd AR 100010061

job number:
1544

drawing number:
L02


revision:

drawing scale/size:
1:1250 (A4)


date:
May 18

drawn:

rev: date: note:

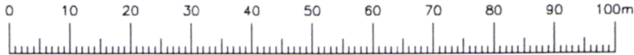

LINEAR SCALE 1:1250
 A4@1:1250

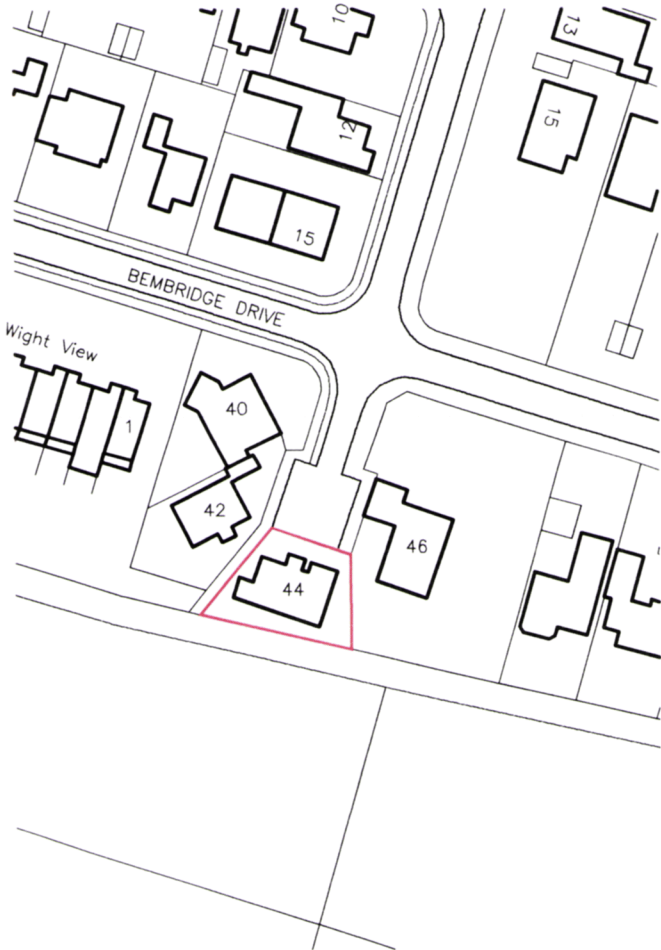

Ordnance Survey (c) Crown Copyright. All rights reserved. Licence number 100022432

HAVANT BOROUGH
 COUNCIL
 13 AUG 2018
RECEIVED