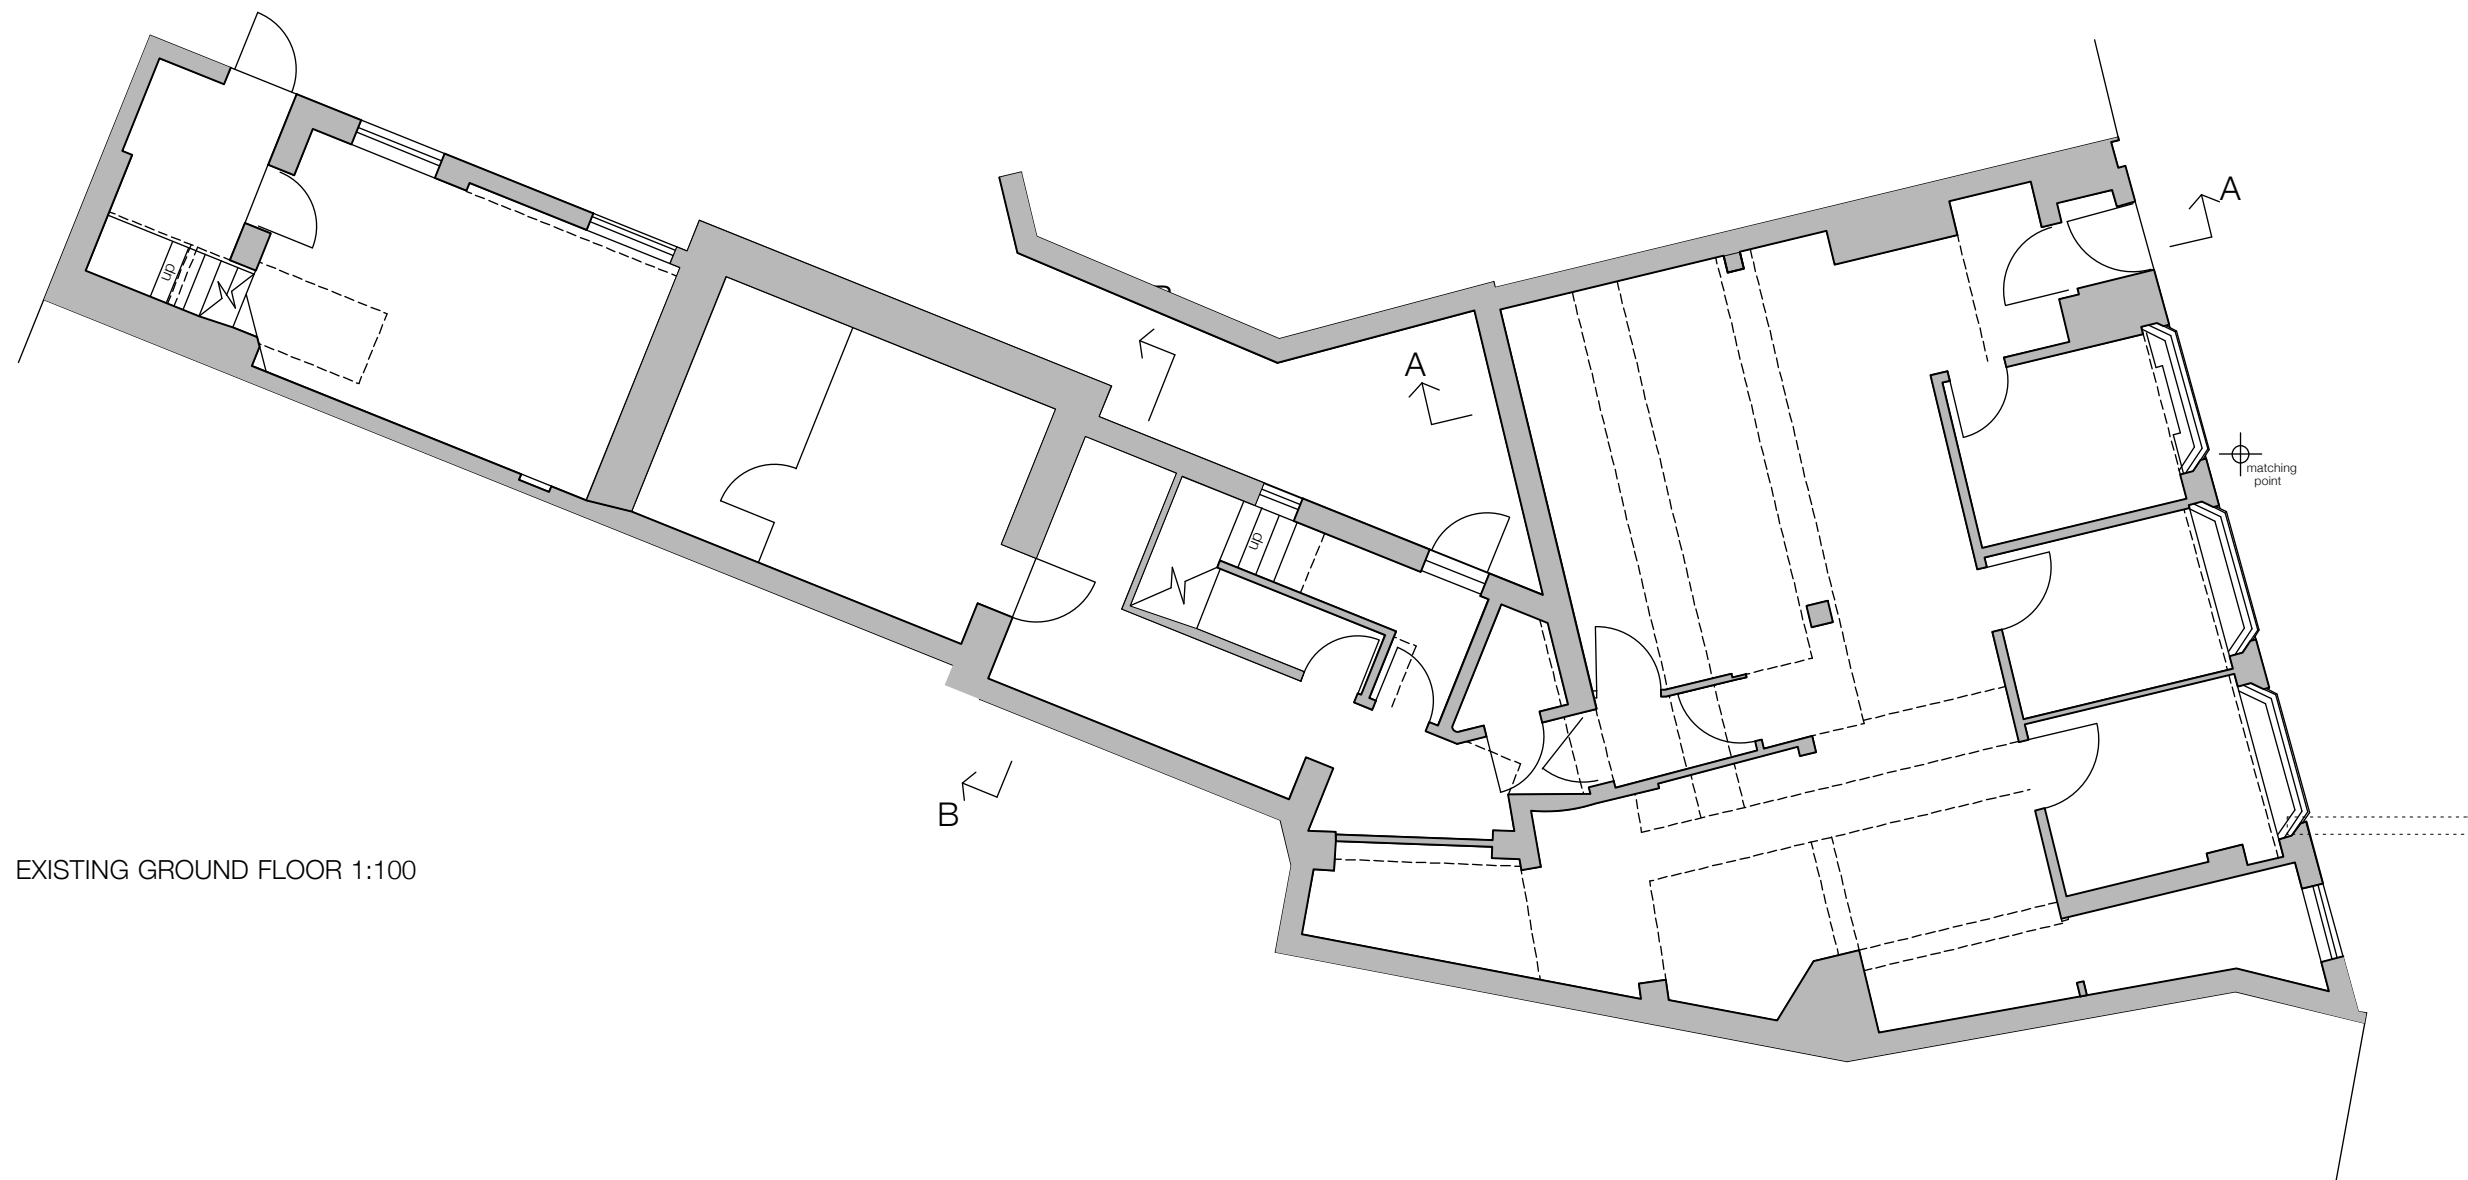


EXISTING GROUND FLOOR 1:100

DO NOT SCALE FROM THIS DRAWING.
Scaling only for Local Authority purposes. Dimensions to be checked on site. All dimensions are in millimetres unless stated. Report all discrepancies.

This drawing and information displayed is the confidential property of The Goddard Partnership LLP and shall not be copied or used for any purpose without the written consent of the company.

© The Goddard Partnership LLP. All Rights Reserved

Revisions:

P1 - Issue for Planning 30.05.18

The Goddard Partnership

Historic Buildings Design and Conservation Consultants



The Old Fire Station
Upper Basingwell Street
Bishop's Waltham
Hampshire
SO32 1PF

t: 01489 890629

e: office@thegoddardpartnership.com

w: www.thegoddardpartnership.com

Client	Mr Paul Winnicott
Project	Natwest Bank, Emsworth
Drawing	Existing Ground Plan
Scale	1:100 @ A3
Date	MAY 2018
Drawing No.	1067/2/11
Revision	P1