


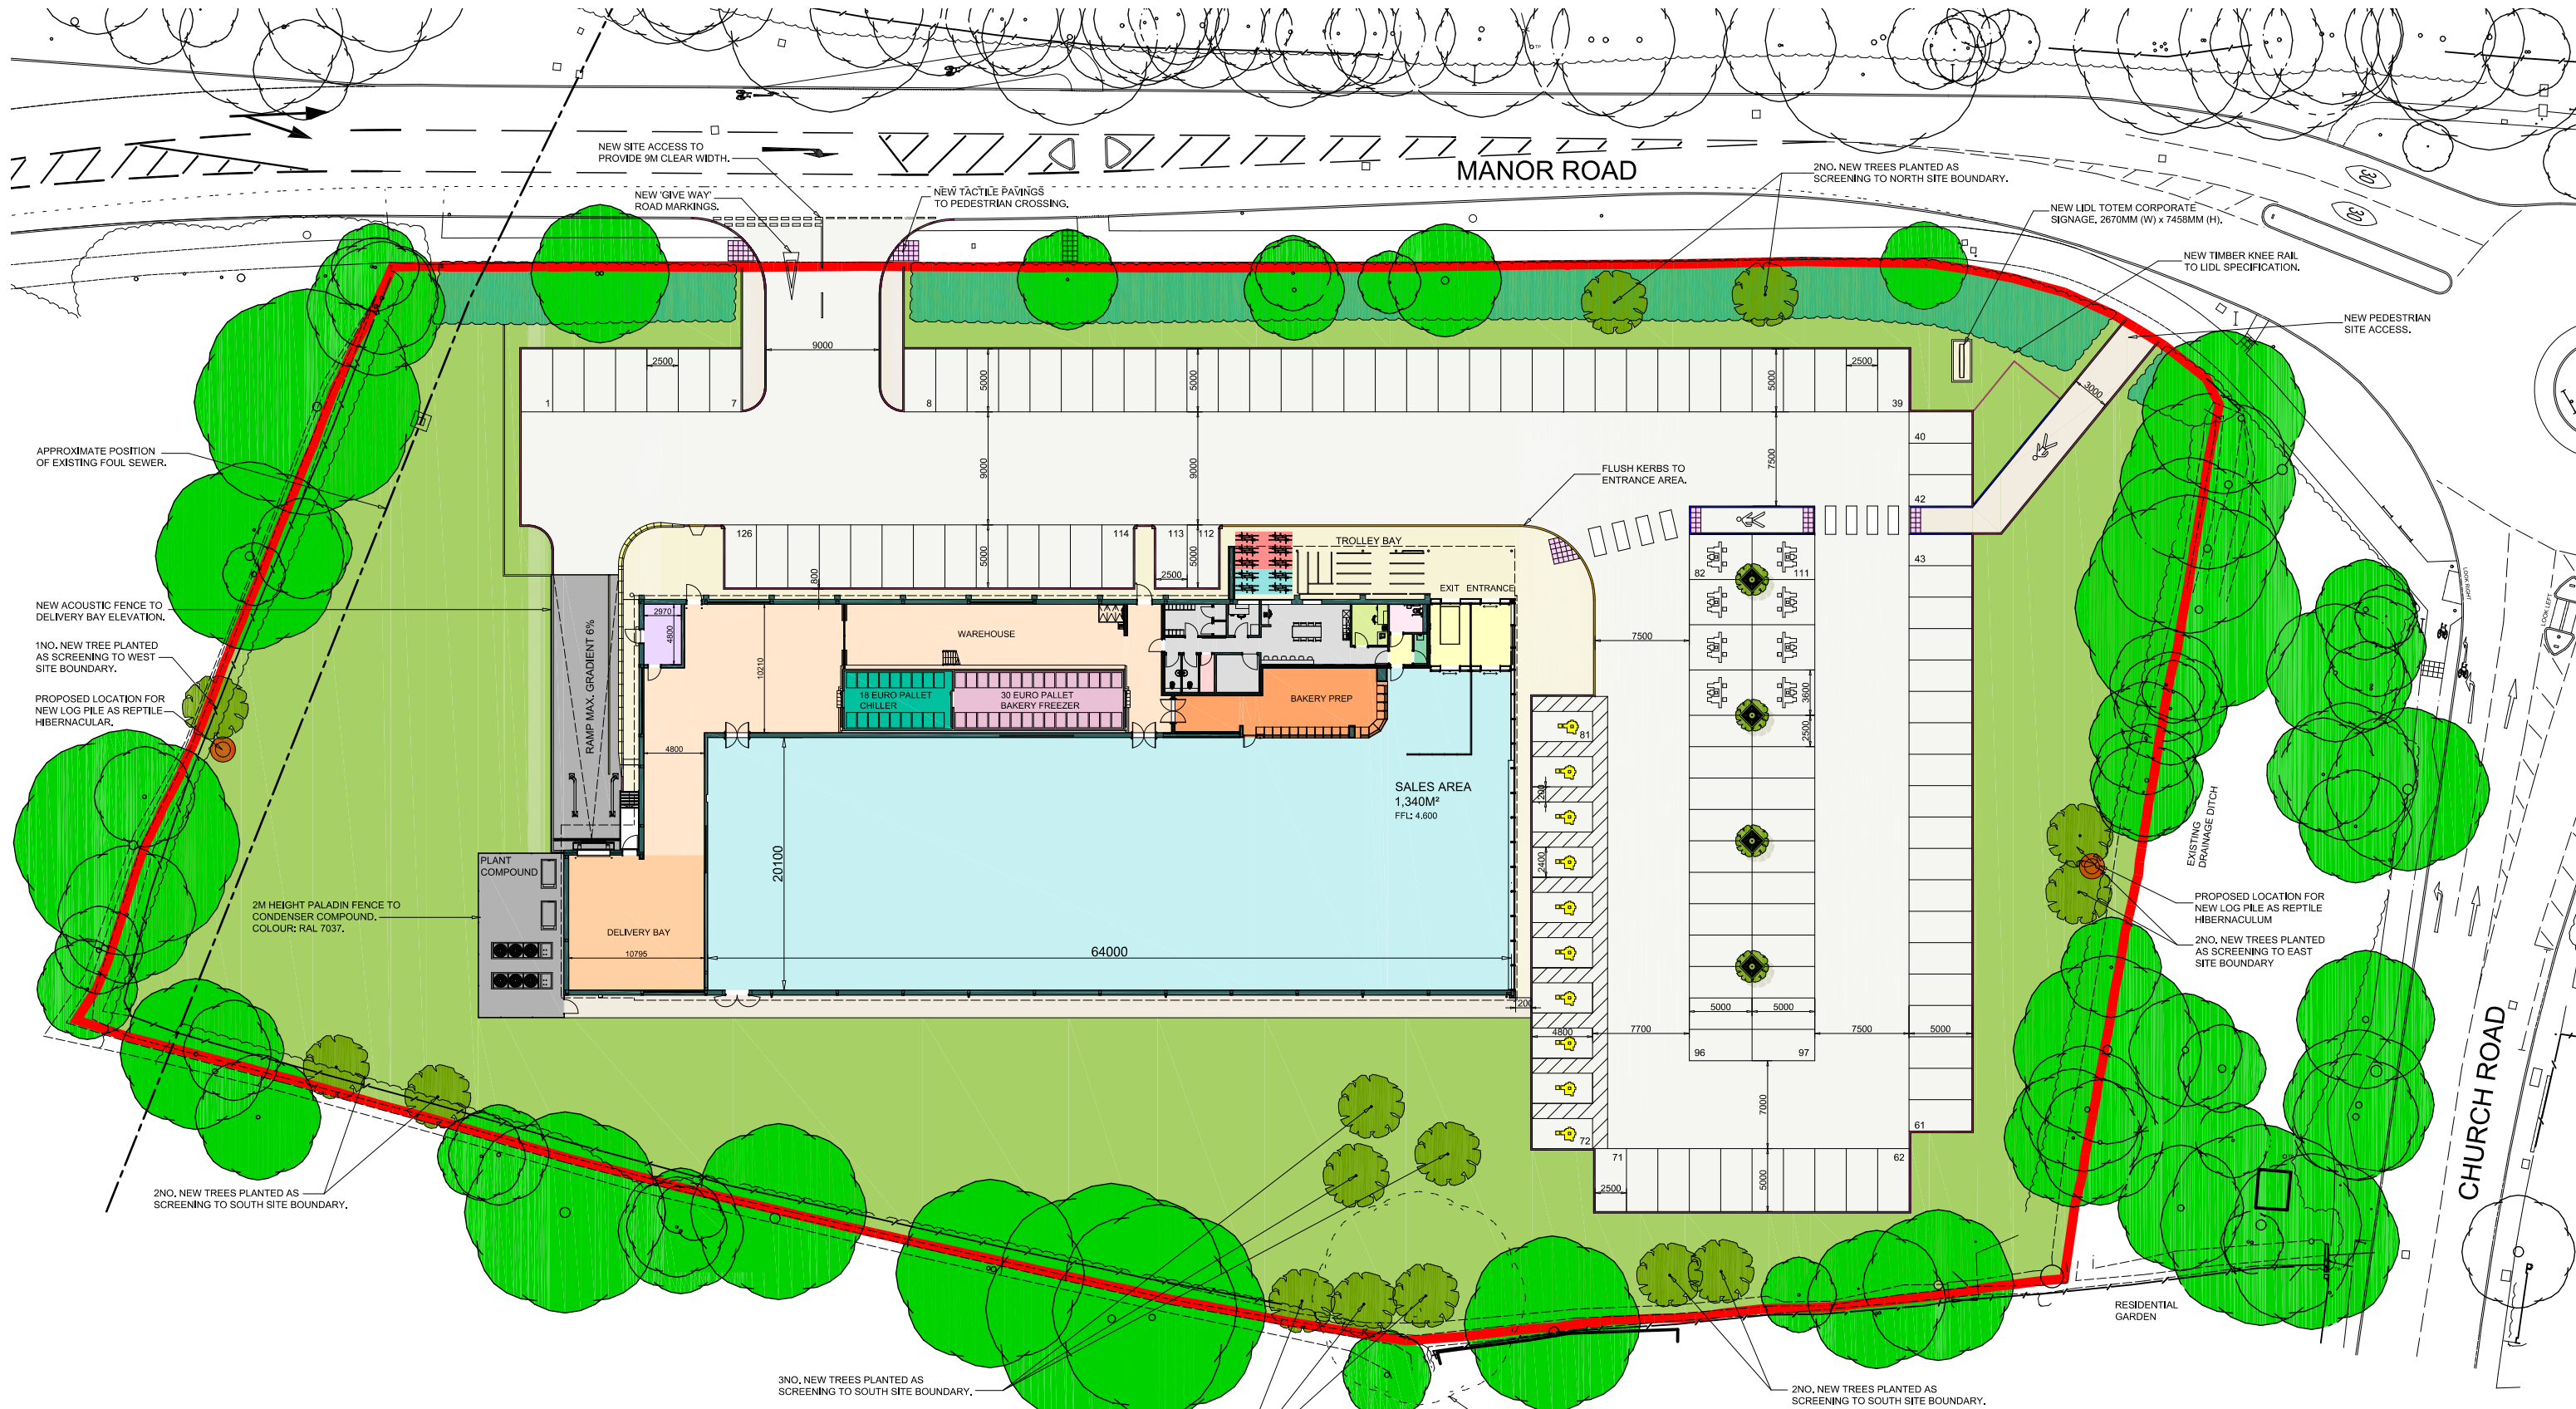

LEGEND

- STONE MASTIC ASPHALT TO LIDL SPECIFICATION AND BS EN 13108-5. POLYMER MODIFIED BITUMEN TARMAC TO HGV ROUTE. GRADIENTS TO BE BETWEEN 1 AND 2%, FALLING AWAY FROM STORE. MINIMUM 44 TON HGV LOADING CAPACITY.
- 200 x 100 x 80MM THICK INTERLOCKING CONCRETE BLOCK PAVING TO FRONT OF STORE PATHS AND TROLLEY AREA. STRETCHER BOND LAYING PATTERN, NON-BEVELLED PENCIL-EDGE PAVING. FLUSH THRESHOLDS. GRADIENTS TO BE BETWEEN 1 AND 2%, FALLING AWAY FROM STORE. BLOCK COLOUR: ANTHRACITE.
- REINFORCED CONCRETE RAMP TO DELIVERY BAY. BRUSHED SURFACE FINISH (TRAVERSELY TO DIRECTION OF TRAVEL). MAXIMUM 6% GRADIENT. MINIMUM 60 TON HGV LOADING CAPACITY.
- TACTILE PAVING TO DIAGRAM 1 OF APPROVED DOCUMENT M. COLOUR: BUFF

KERBING

- BLOCK PAVING / SMA
- FLUSH KERB 125 x 255MM TYPE CS1 TO BS EN 1340
- FOOTPATH / LANDSCAPING
- CHAMFERED KERB 125 x 255MM TYPE HB2 TO BS EN 1340
- BLOCK PAVING
- BULLNOSE KERB 125 x 255MM TYPE BN2 TO BS EN 1340
- FOOTPATH
- CONCRETE RAMP
- TRIEF CONTAINMENT KERB 415 x 380MM TO BS EN 1317



POOLE & PATTLE *chartered architects*

TEL: 01473 230580 FAX: 01473 231549 E-MAIL: mail@pooleandpattle.co.uk
5 OBSERVATION COURT 84 PRINCES STREET IPSWICH SUFFOLK IP1 1RY

Project	Lidl, Hayling Island	Date	March 2017	Scale	1:500 @ A3
Drawing	Surface Dressing Plan		3671	06	T

© This drawing must not be reproduced in whole or part without written consent