


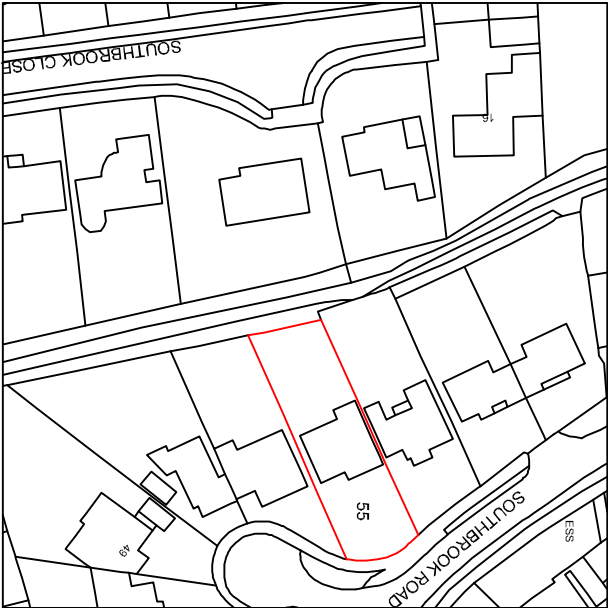

Your Home Plans Ltd Blundens, Stane Street, Hainaker, West Sussex, PO18 0LE Tel: 01243 773829 june@yourhomeplans.co.uk		55 SOUTHBROOK ROAD HAVANT HAMPSHIRE PO9 1RL	
Location Map			
Project Number: 55SOL-18 REV/A		Drawing No:	
Date: 13th August 2018		01	
Drawn By: Your Home Plans Ltd			
Checked By: JFG		Scale: 1:1250 A4	