




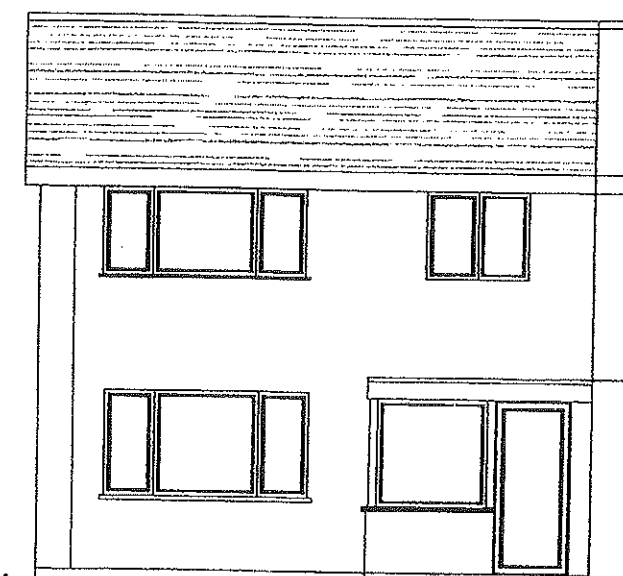


1, KITWOOD GREEN, HAVANT
HAMPSHIRE, PO9 5QN
EXISTING ELEVATIONS.
DRG. No. 18/4/KG - 2.
SCALE: 1/100.
PAPER SIZE: A3.

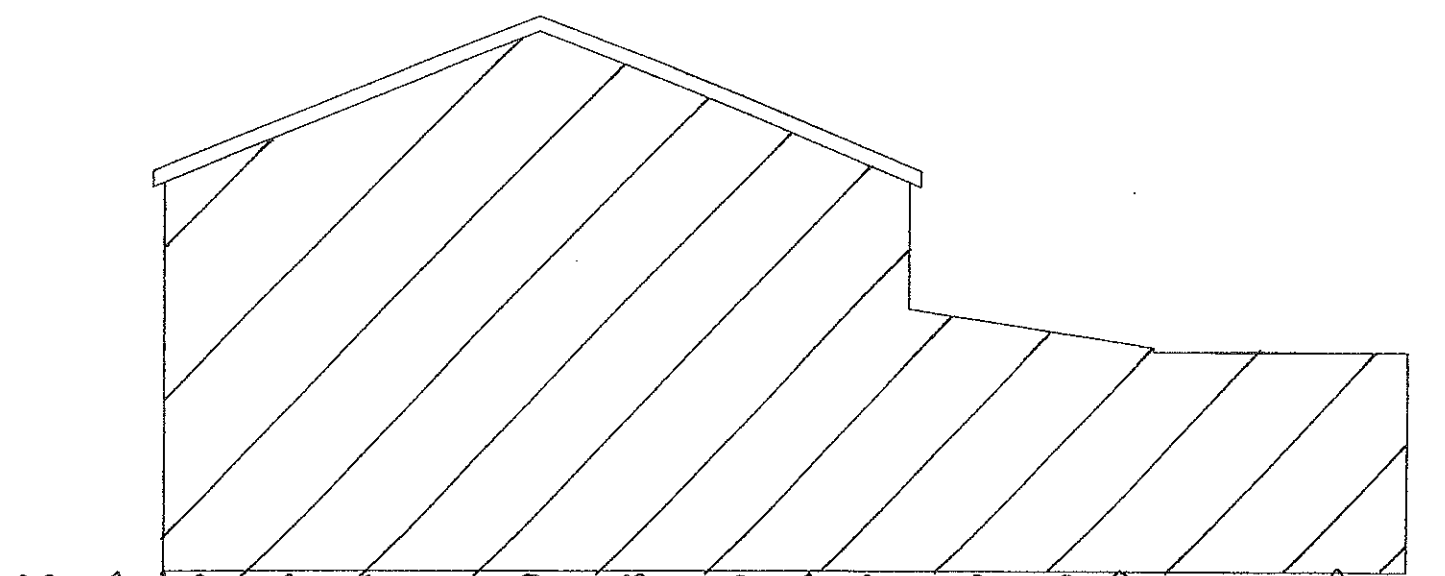

FRONT

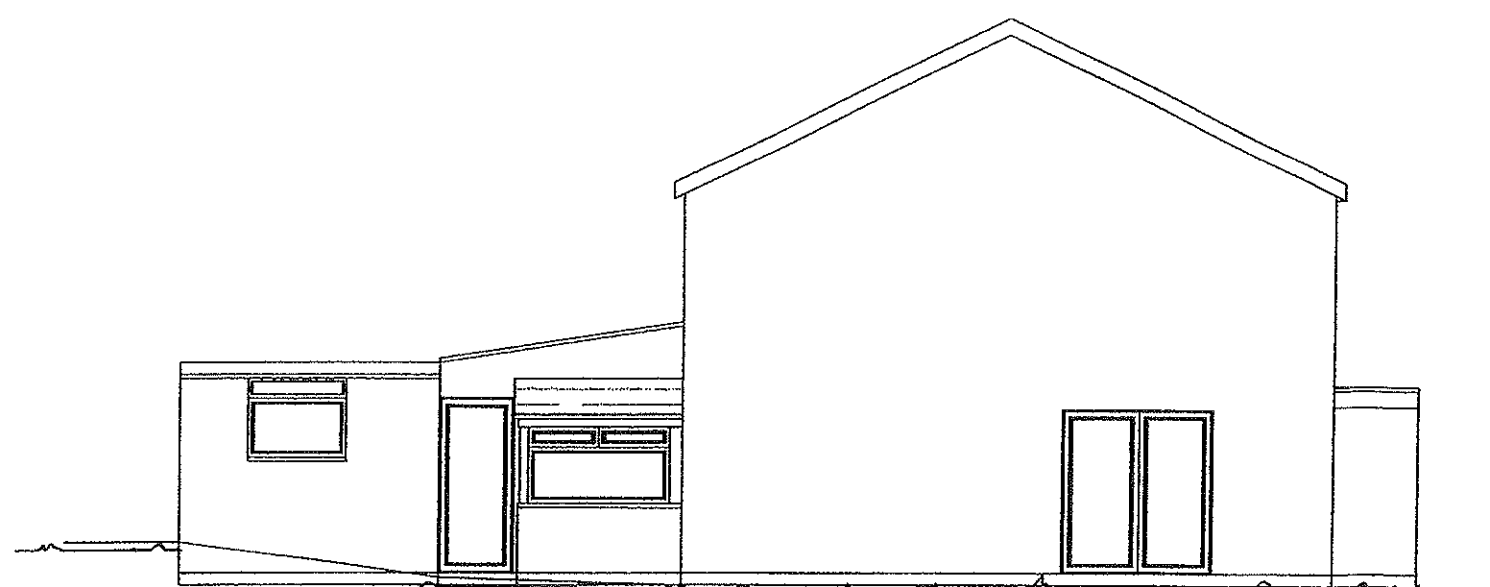

SIDE

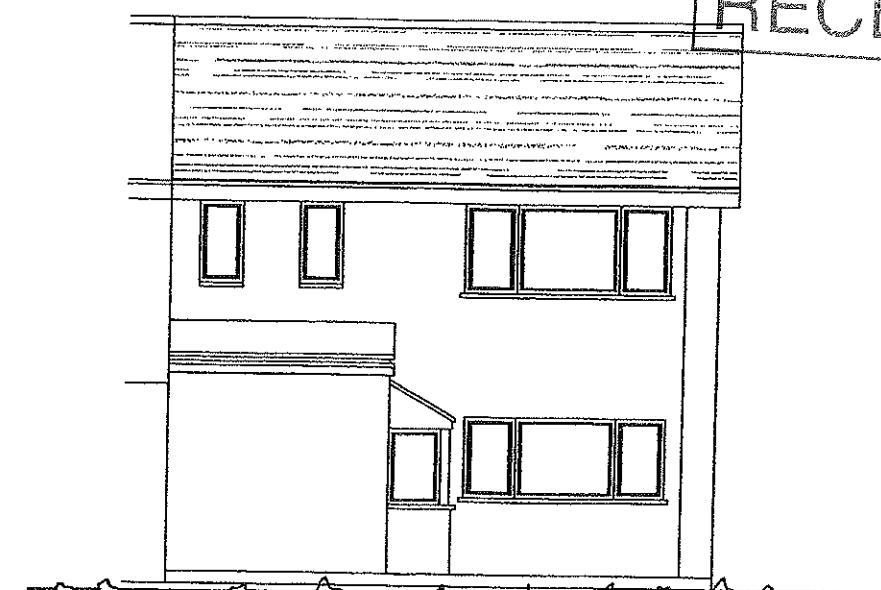

REAR

HAVANT BOROUGH
COUNCIL
31 MAY 2018
RECEIVED