
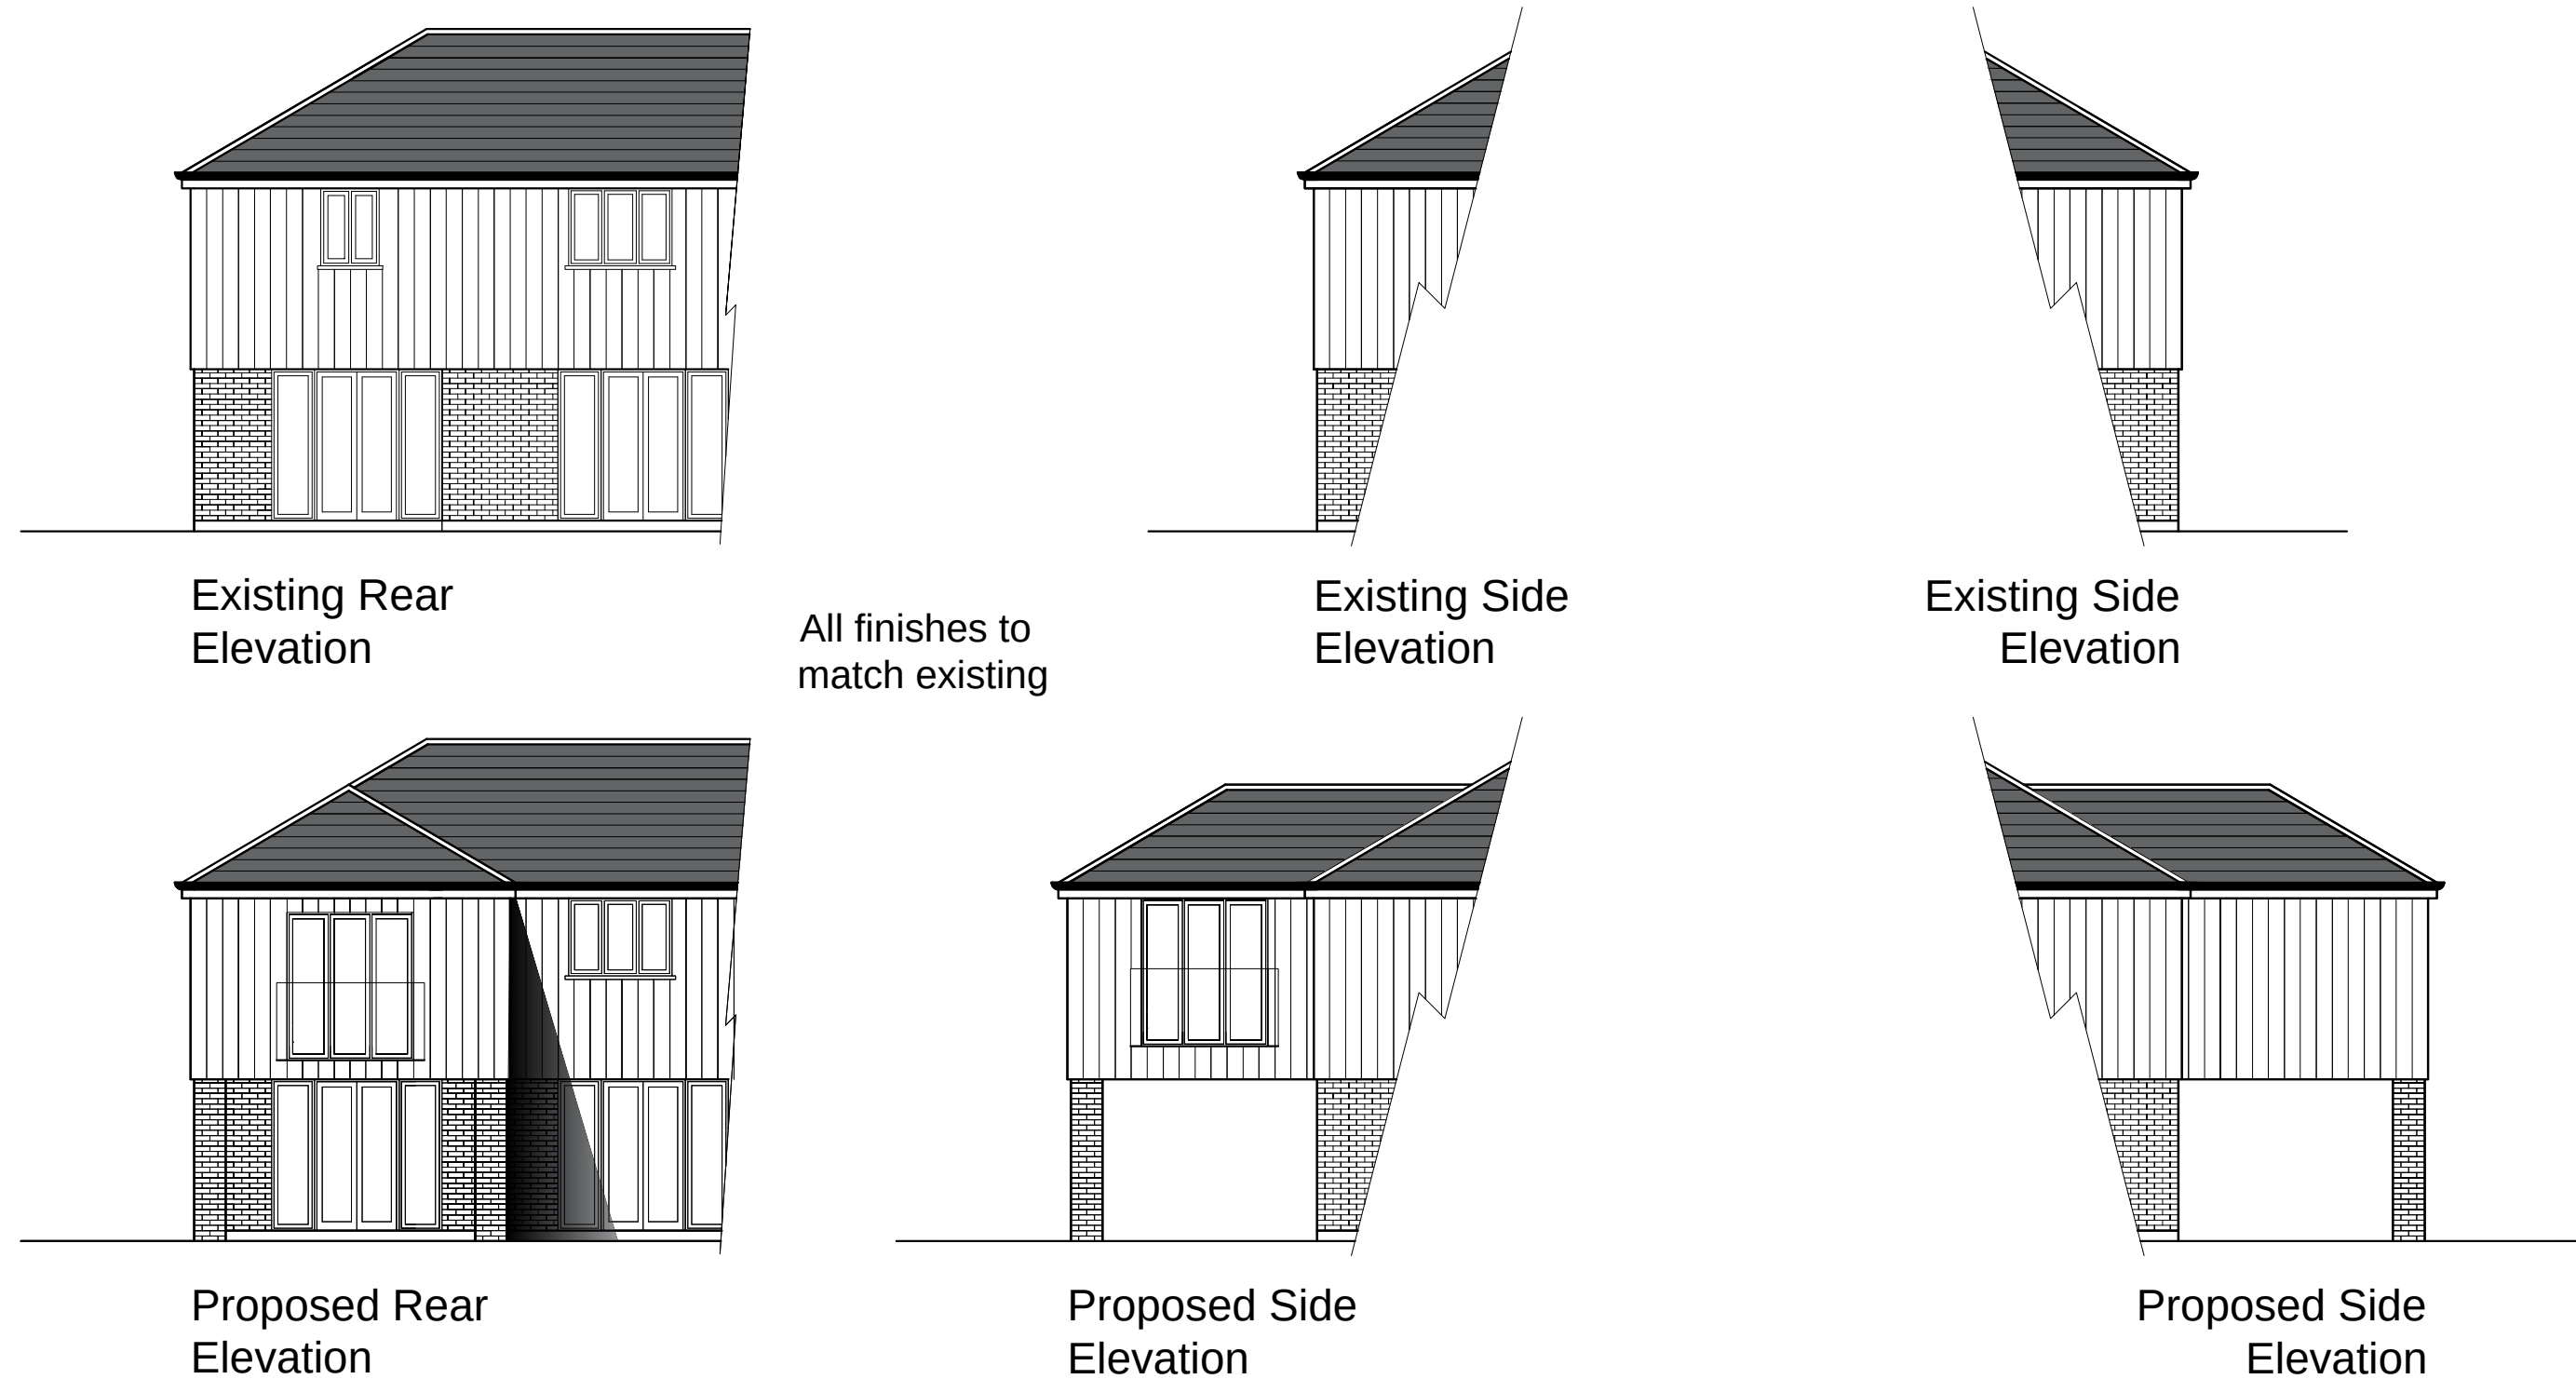


This drawing is the copyright of
STEPHEN KNIGHTLEY ASSOCIATES
and may not be copied without licence

This drawing is produced for the purposes
of Town Planning and Building Regulation
applications only. Dimensions not to be
scaled from the drawing.

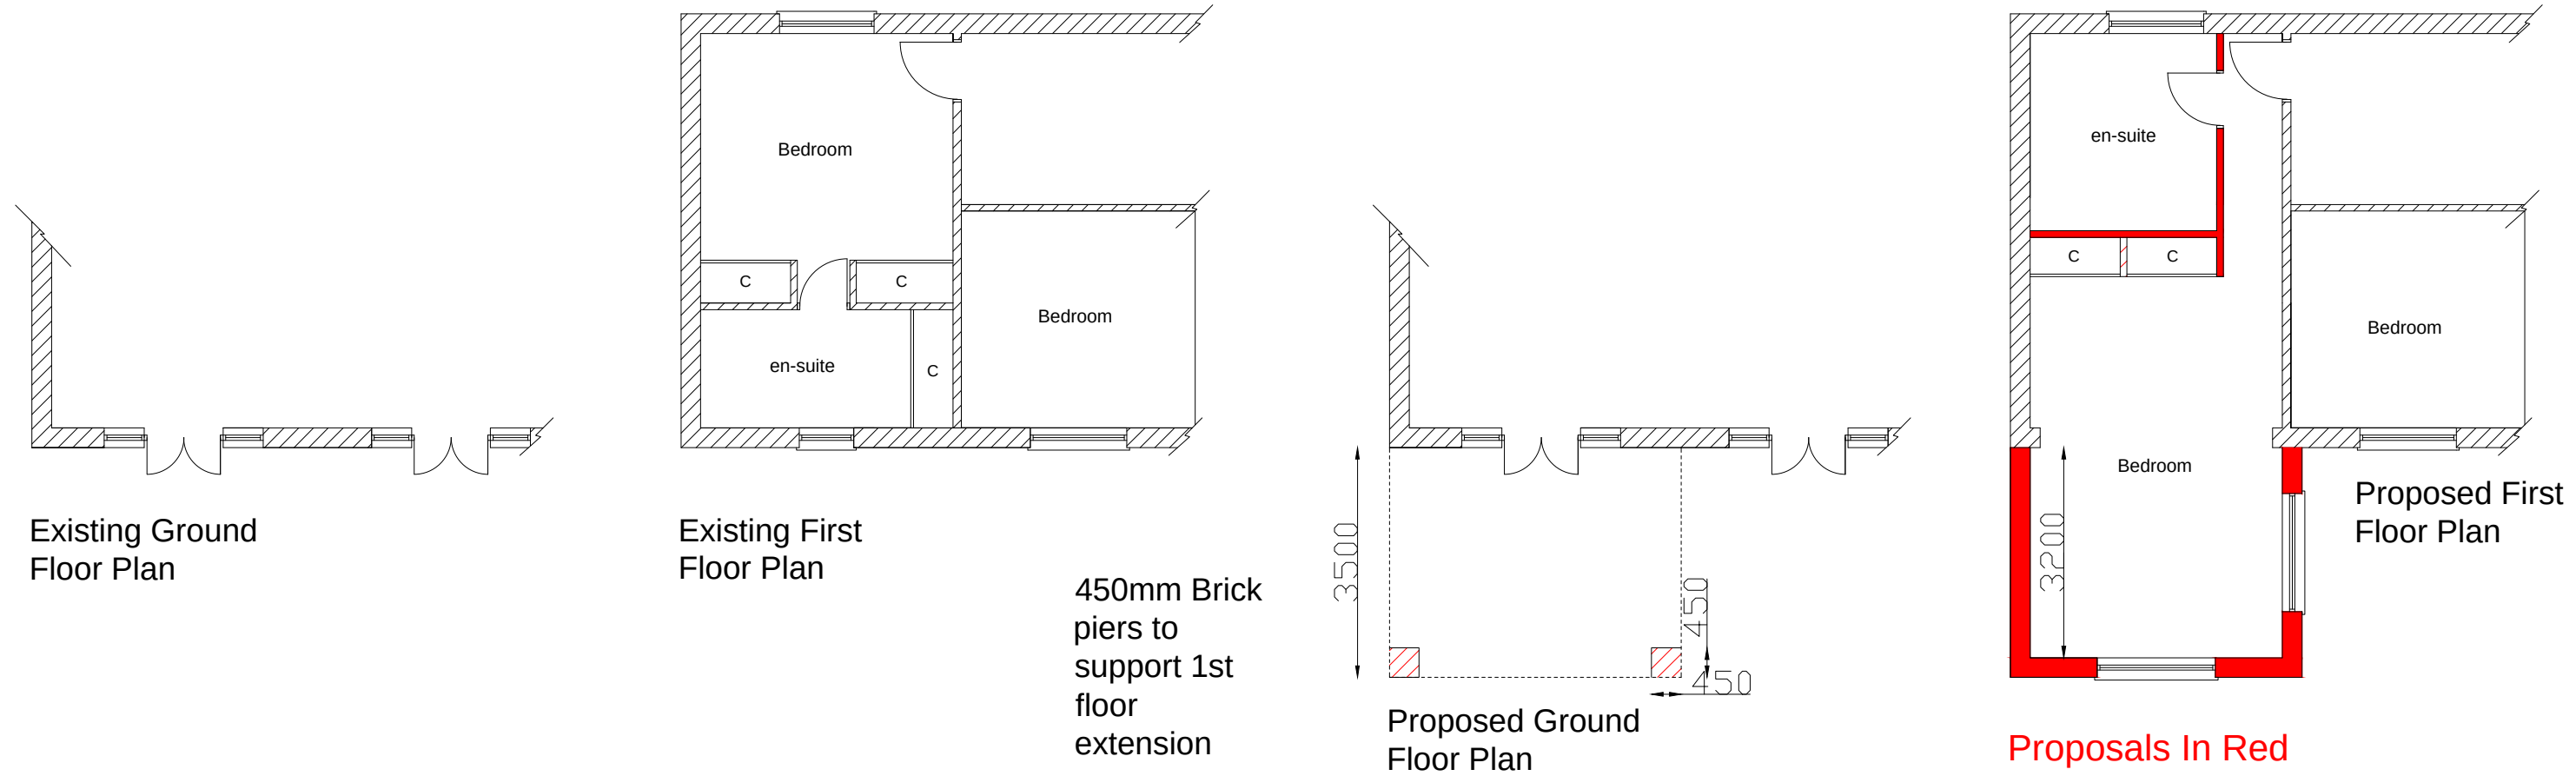

STEPHEN KNIGHTLEY PARTNERSHIP
architectural design
Spring Gardens
Bradford's Quay,
Wadebridge Cornwall
PL27 6DB
Chartered Institute of
Architectural Technologists
Wadebridge 813771

Proposals at : 27b, Queens
Road, Waterloooville,
Hampshire, PO7 7SB

Drawing Title :
Existing & Proposed Floor
Plans & Elevations

Scale : 1:500
Drawn : M.K.
Date : October 2017

Drawing no.
SK:2017:113:01:00