


HAVANT BOROUGH
COUNCIL
06 SEP 2017
RECEIVED

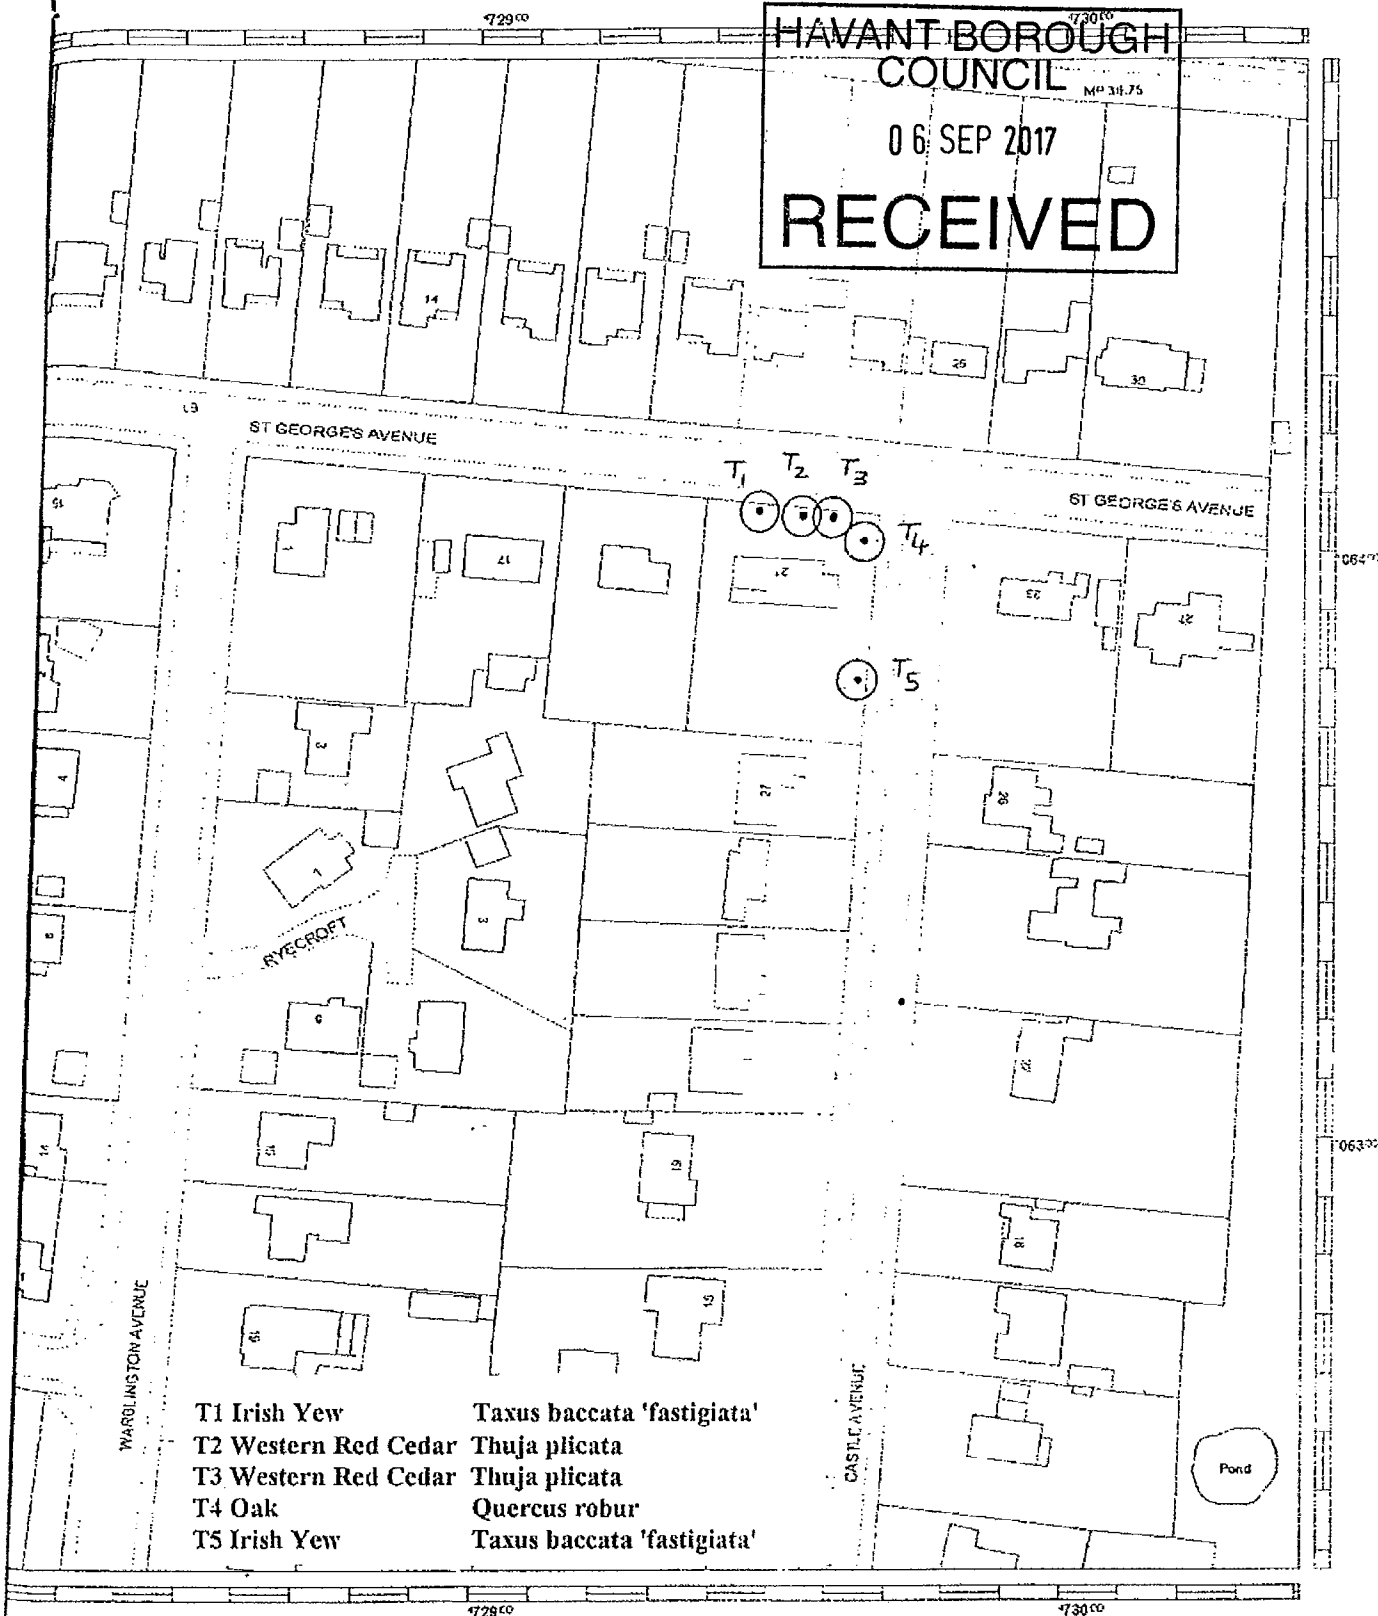

T1 Irish Yew *Taxus baccata* 'fastigiata'
T2 Western Red Cedar *Thuja plicata*
T3 Western Red Cedar *Thuja plicata*
T4 Oak *Quercus robur*
T5 Irish Yew *Taxus baccata* 'fastigiata'

Kingaby, ARICS Dip.Tp MRTPL
Head of Planning & Development,
Council Offices, Civic Centre Rd.
Havant, Hants. PO9 2AX.
Tel. (01705) 474174.



Havant
Borough
Council

Title:
Tree preservation Order 1664
21 St George's Avenue, Havant

Drawn By:
pdm

Scale:
1:1250

Drawing No.:
pc 26 / 190

Date:
16/10/96

Reproduced from the Ordnance Survey Digital Data with the permission of the Controller of HMSO. Crown Copyright Reserved 1996. Licence No LA078201.