
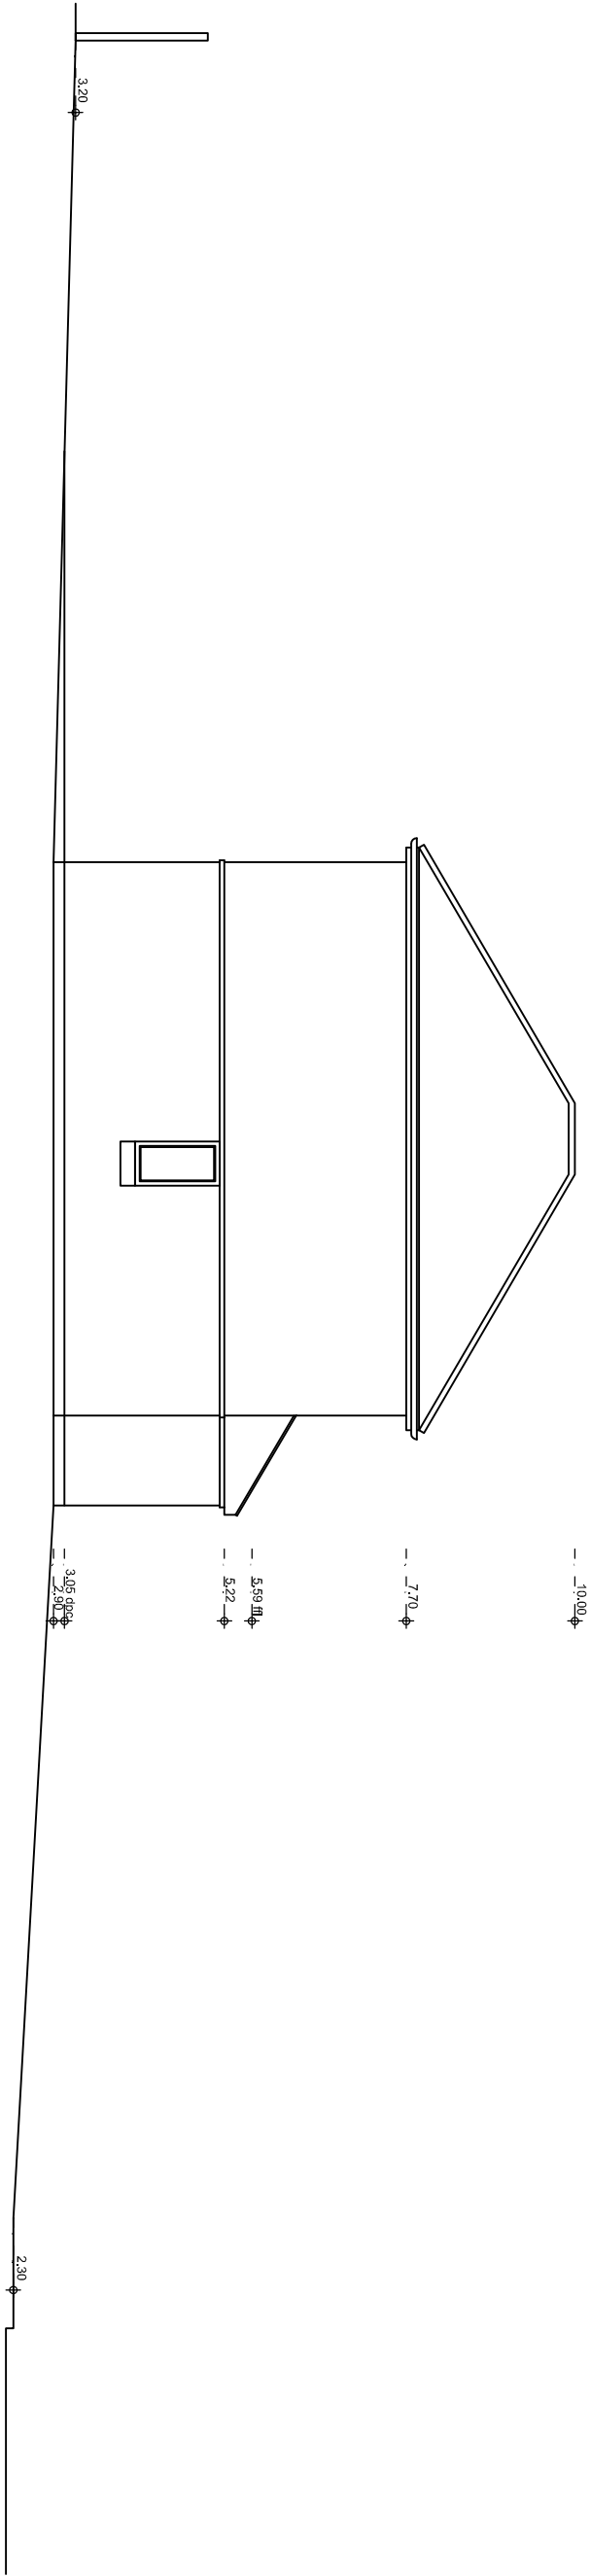


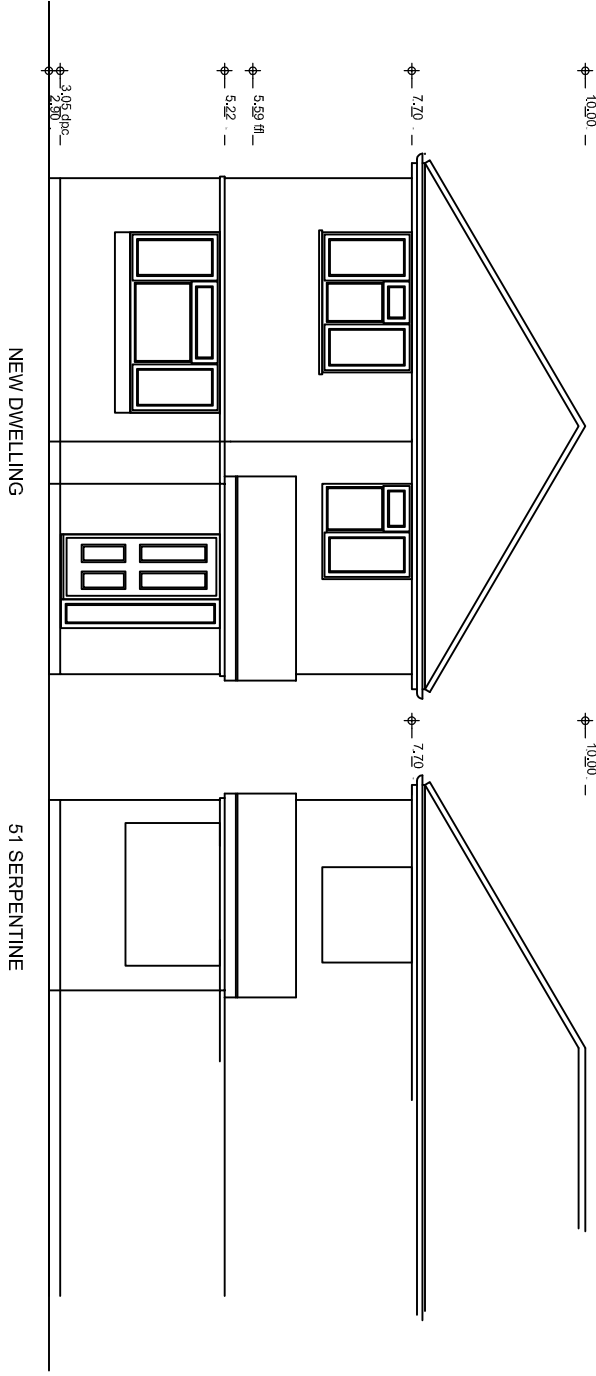

REVISION:

Drawing Title :

Site Levels

Project :

51 Serpentine Road,
Widley,
Waterlooville,
PO7 5EE

Drawn By
CRF

Date
10/05/18

SHEET SIZE
A2

Approved By
Date

Drawing No.
CFA | FULL | BS

Revision:
1/100

Scale:

CONSTRUCTION

Chris Flint Associates Ltd

CHARTERED SURVEYORS - PROJECT MANAGERS
DEVELOPMENT CONSULTANTS

2 Emerald Close Waterlooville Houns PO7 8NZ
tel: 023 92 432484 fax: 023 92 335554
Email: chrisflintassociates@gmail.com